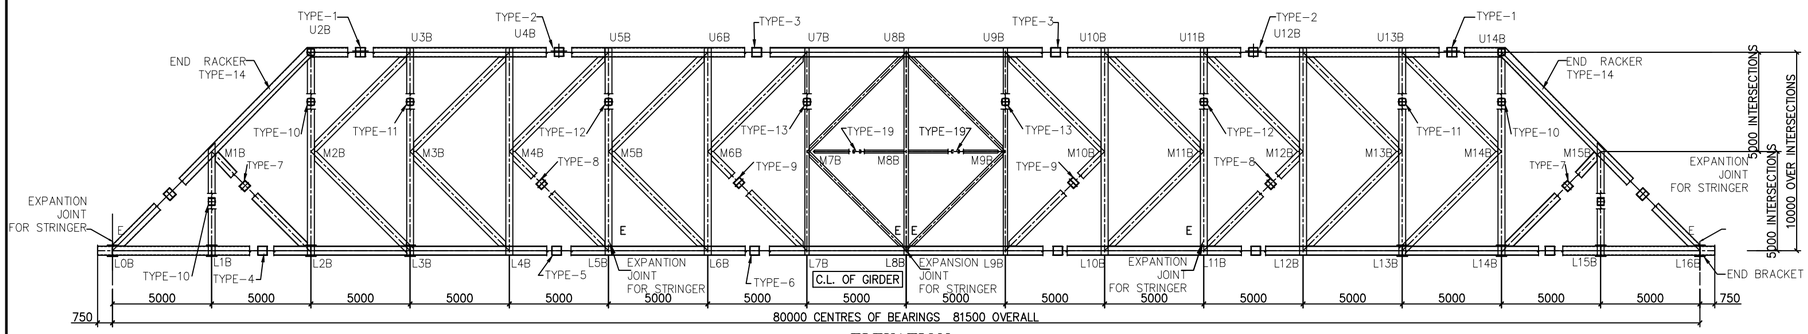

ELEVATION

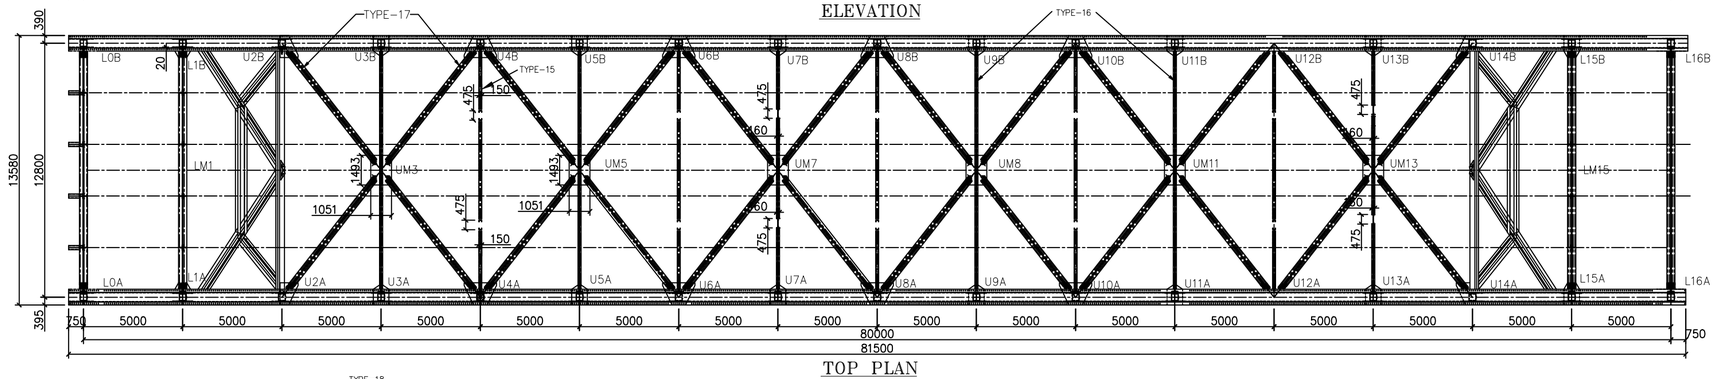

TOP PLAN

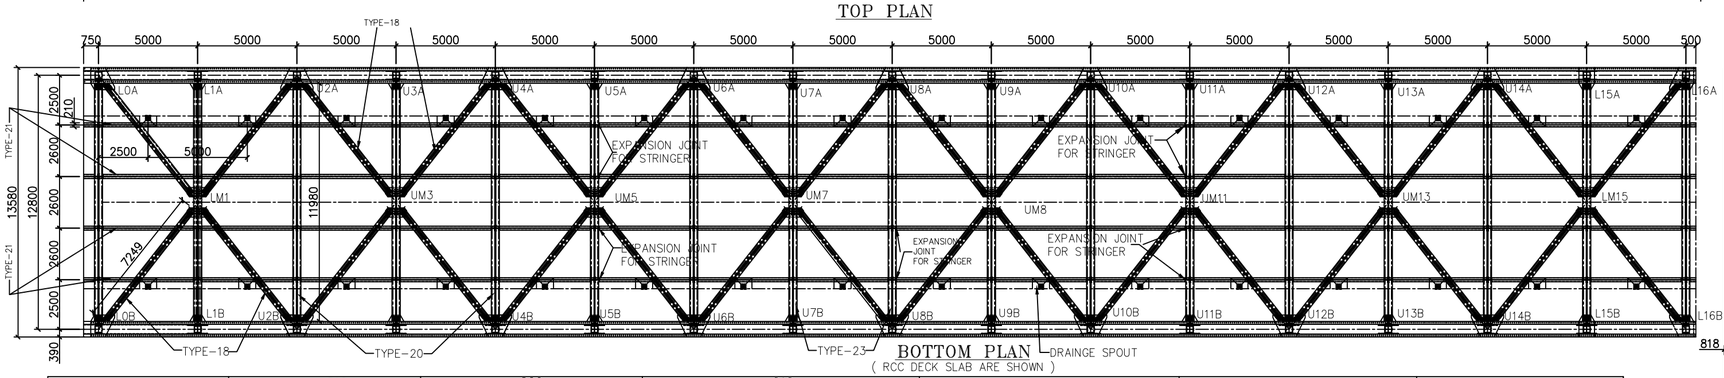

BOTTOM PLAN
(RCC DECK SLAB ARE SHOWN)

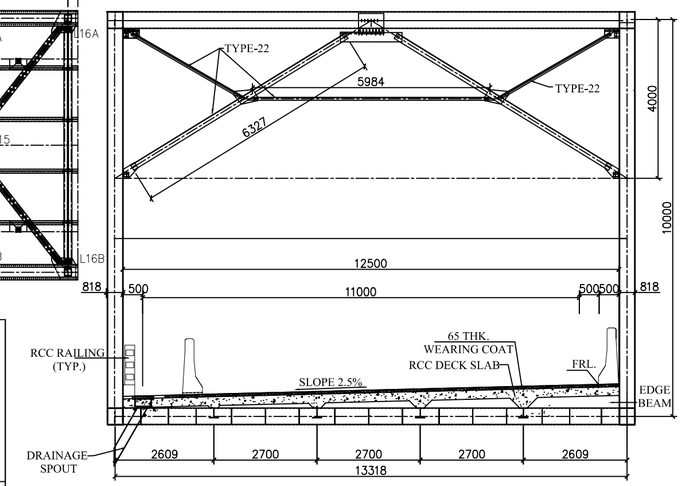

CROSS SECTION
SCALE 1:150

① PL-850x25-2NOS ② PL.-750x25-1NOS ③ PL.-300x20-2NOS	① PL-30x850-2NOS ② PL.-750x30-1NOS ③ PL.-300x30-2NOS	① PL-36x850-2NOS ② PL.-750x32-1NOS ③ PL.-300x32-2NOS	① PL-850x32-2NOS ② PL.-750x30-1NOS ③ PL.-300x32-2NOS	① L-200x200x25-4NOS	① L-200x200x15-4NOS	① L-200x200x25-4NOS
TYPE-1	TYPE-2	TYPE-3	TYPE-4,5,6	TYPE-7	TYPE-8,9	TYPE-10

① L-200x200x15-4NOS	① PL-30x850-2NOS ② PL.-750x25-1NOS ③ PL.-300x20-2NOS	① L-100x100x10-4NOS	① L-100x100x10-4NOS	① L-150x150x15-4NOS	① L-100x100x12-4NOS	① PL-600x32-1NOS ② PL.-32x786-1NOS ③ PL.-600x32-1NOS
TYPE-11,12,13	TYPE-14	TYPE-15,16	TYPE-17	TYPE-18	TYPE-19	TYPE-20

① PL-300x20-1NOS ② PL.-12x460-1NOS ③ PL.-250x20-1NOS	① L-100x100x10-4NOS
TYPE-21	TYPE-22

NOTES:
THIS DRAWING IS APPLICABLE FOR FOLLOWING CHAINAGES:-
1. CH.14+850
2. CH.23+620
3. CH.35+120

Revision Details	Chk / By	Date	Suffix

Project Title

Consultancy Services for carrying out Feasibility Study, Preparation of Detailed Project Report (DPR) and providing pre-construction services in respect of 4 Laning of **Kohima Bypass** connecting NH-39 (New NH-02) ,NH-150 (New NH-02), NH-61 (New NH-29) and NH-39 (New NH-02) on Engineering, Procurement and Construction (EPC) mode in the state of Nagaland

This drawing is the property of AGNITIO INFRASTRUCTURE PROJECTS PVT LTD and must not be passed on to any person or body not authorised by us to receive it nor be copied or otherwise made use of either in full or in part by such person or body without our prior permission in writing.

Original Size: A2
Path -
Plotting Scale:

Client

National Highways & Infrastructure Development Corporation Ltd

Drawing Title: DIMENSION DETAILS OF CROSS SECTION (SPAN 81.5M EXP. TO EXP. AT CH.4+020)

Drawing No.: HEC-AIPPL/NHIDCL/KB/GAD/S-301 | Sheet : 01 OF 01

Scale :- NTS

Drn	Dgn.	Appd	Date
YASHPAL	GAURAV SINGH	M.P.SINGH	FEB.-2018

CONSULTANT

HIGHWAY ENGINEERING CONSULTANT
IN ASSOCIATION WITH
AGNITIO INFRASTRUCTURE PROJECTS PVT LTD