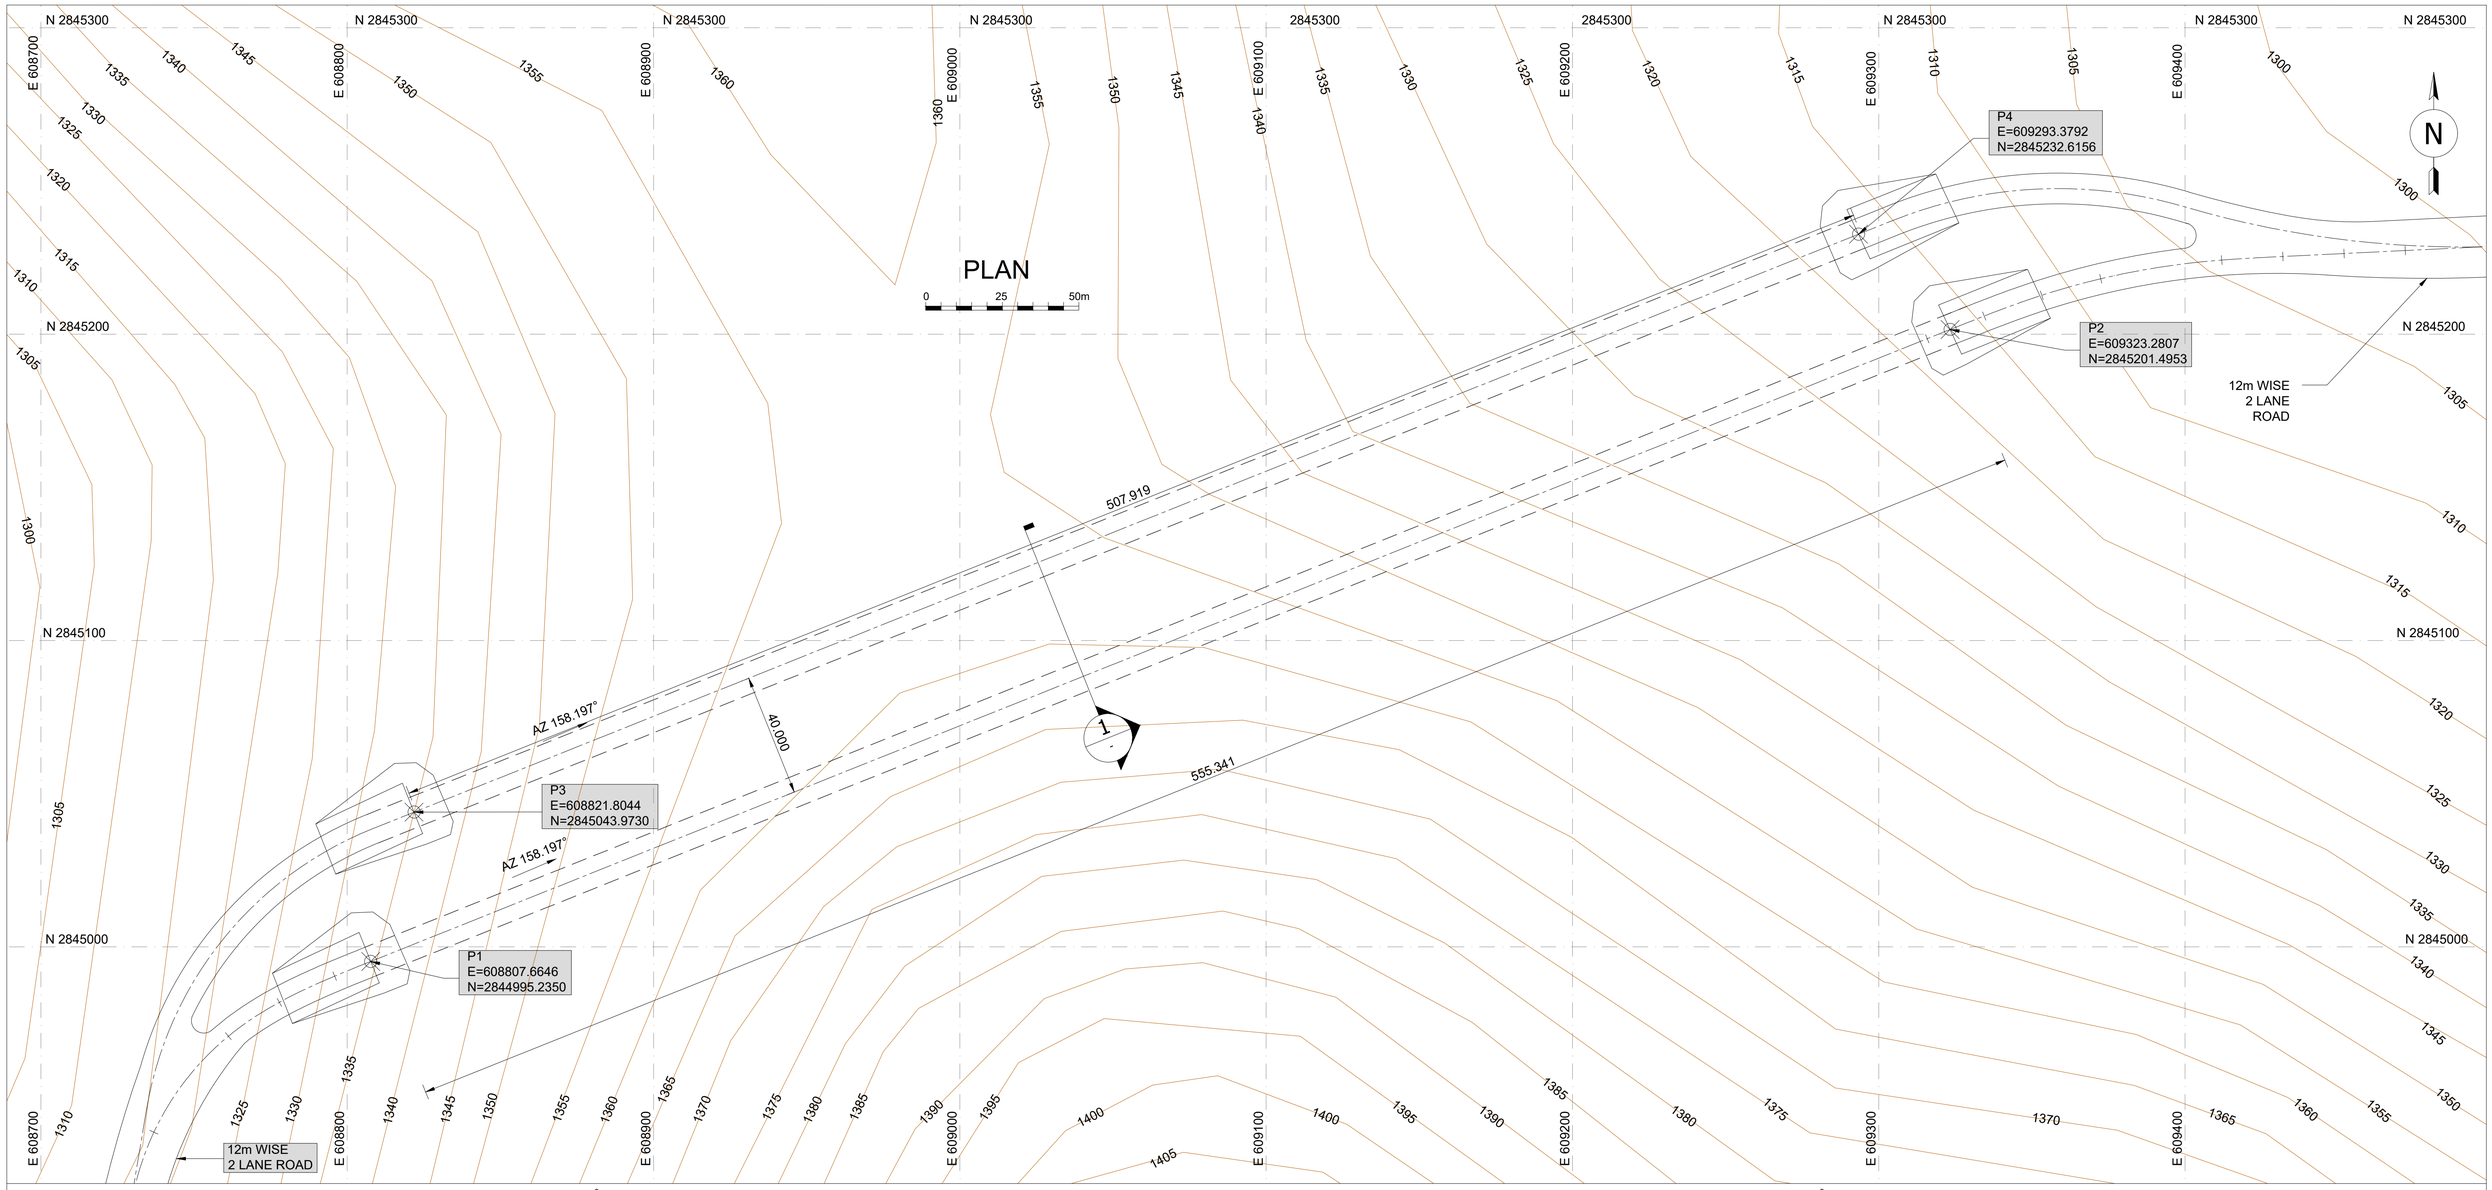

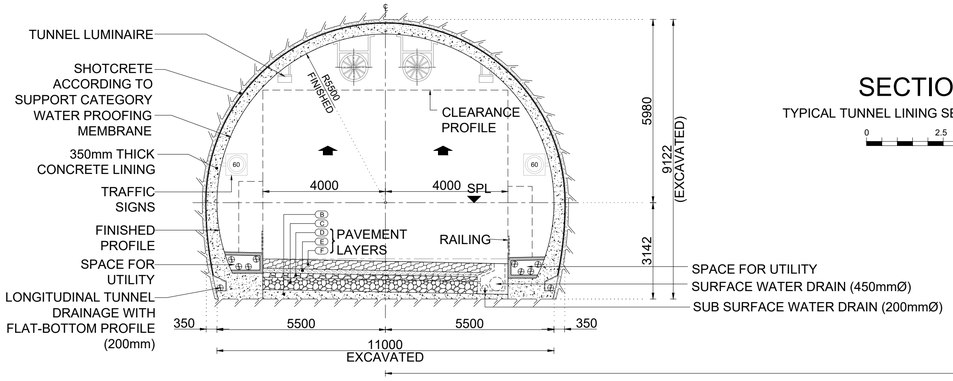

SECTION AT 1-1

TYPICAL TUNNEL LINING SECTION (WITHOUT INVERT)

0 2.5 5m

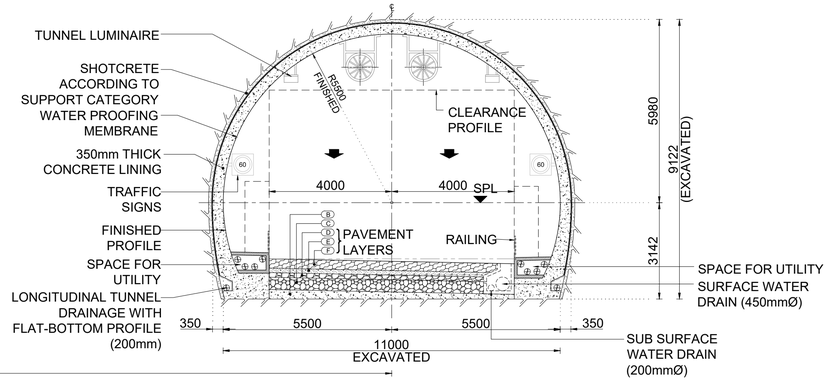

Revision Details	Chk By	Date	Suffix

Project Title

Consultancy Services for carrying out Feasibility Study, Preparation of Detailed Project Report (DPR) and providing pre-construction services in respect of 4 Laning of **Kohima Bypass** connecting NH-39 (New NH-02) ,NH-150 (New NH-02), NH-61 (New NH-29) and NH-39 (New NH-02) on Engineering, Procurement and Construction (EPC) mode in the state of Nagaland

This drawing is the property of AGNITIO INFRASTRUCTURE PROJECTS PVT LTD and must not be passed on to any person or body not authorised by us to receive it nor be copied or otherwise made use of either in full or in part by such person or body without our prior permission in writing.

Original Size: A1

Path -

Plotting Scale: 1:1000, 1:100

Client

National Highways & Infrastructure Development Corporation Ltd

Drawing Title: TUNNELS TYP. CONCRETE OUTLINE

Drawing No.: HEC-AIPPL/NHIDCL/KB/TUN/1

Sheet : OF 45

Scale :- NTS

Drn	Dgn.	Appd	Date
S.TYAGI	P.MISHRA	A.C. GARG	OCT-2018

CONSULTANT

HIGHWAY ENGINEERING CONSULTANT IN ASSOCIATION WITH AGNITIO INFRASTRUCTURE PROJECTS PVT LTD