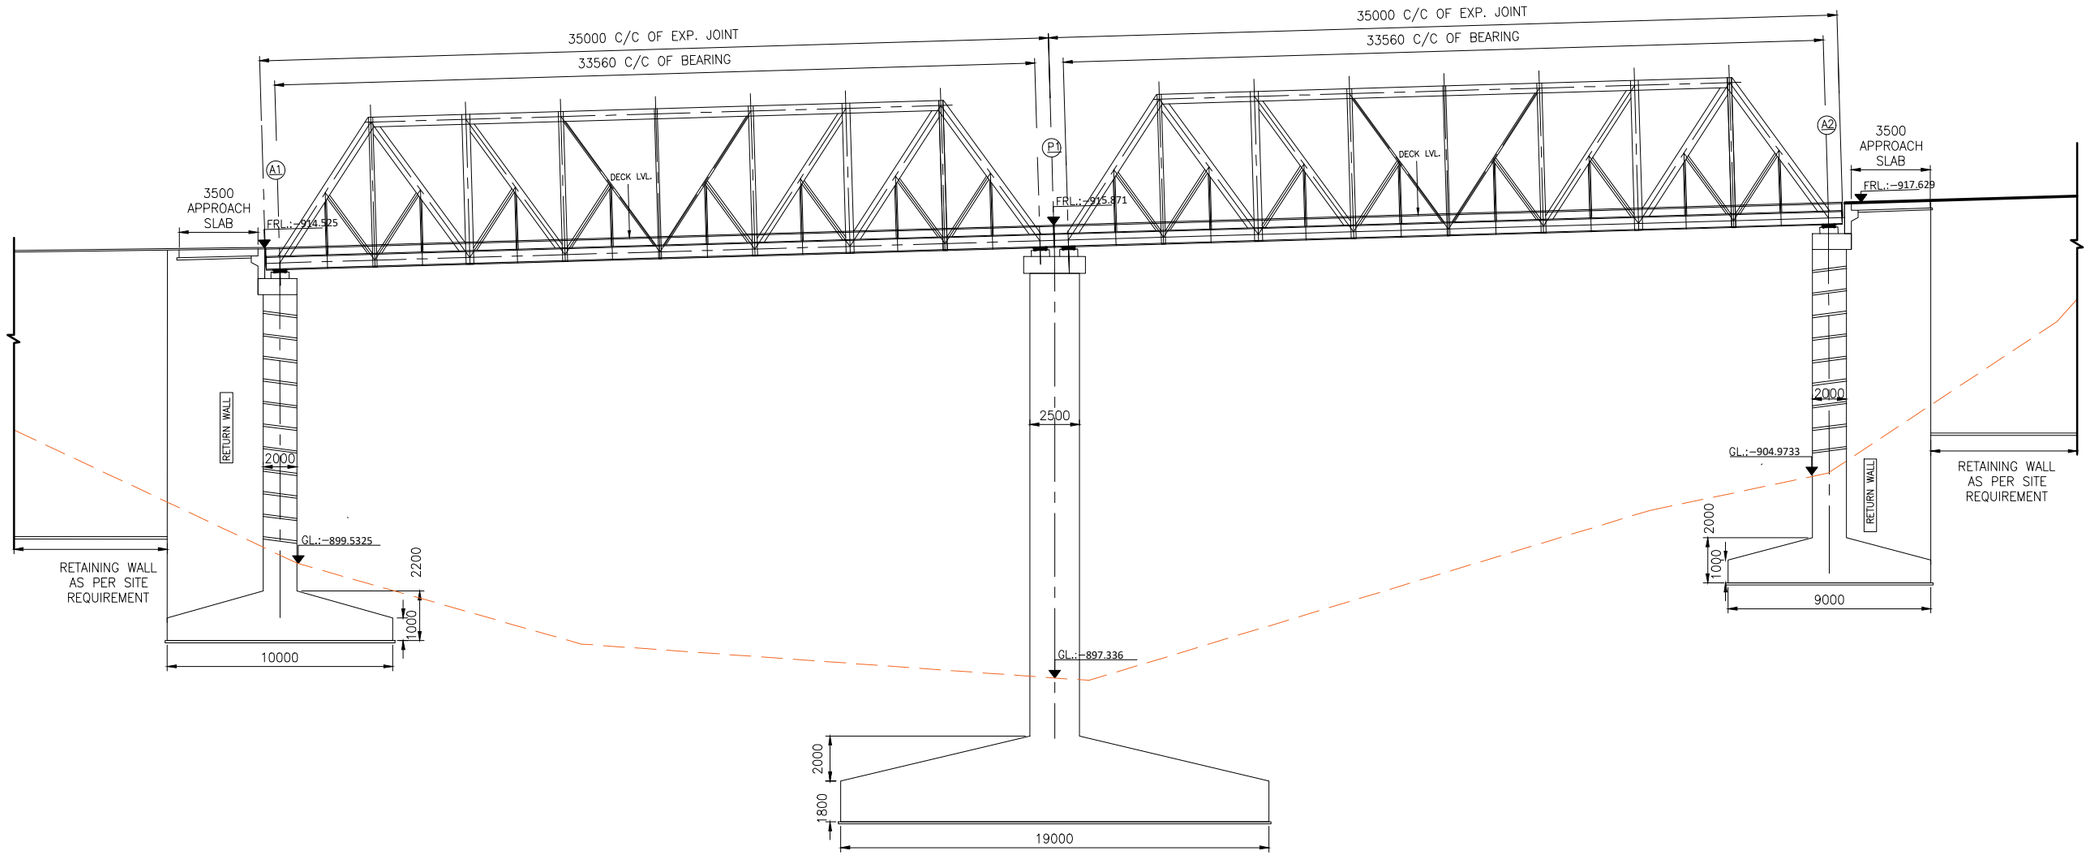

LONGITUDINAL ELEVATION
(SCALE 1:200)

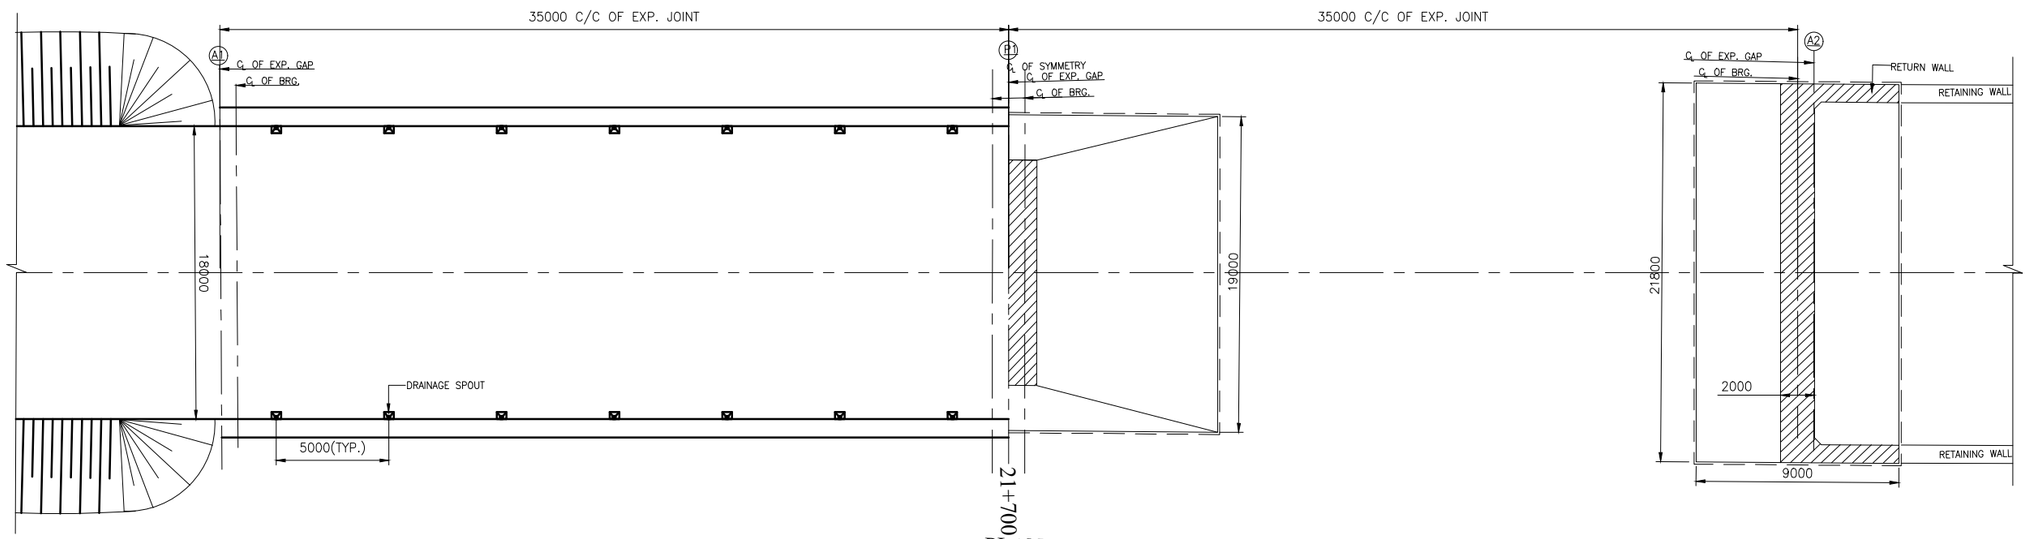

PLAN
(SCALE 1:200)

LEGEND:

REV	DATE	DESCRIPTION
00	SEPT. 2021	INITIAL SUBMISSION

PROJECT:-

Construction of two lane with paved shoulder of Kohima-Bypass Road connecting NH-39(New NH-02), NH-150(New NH-02),NH-61(New NH-29) and NH-39(New NH-02) from Design Km 21.00 to design KM 32.00Design Length-11.00 Km in the state of Nagaland Under SARDP-NE on EPC Mode(Package III)

CLIENT :

GOVERNMENT OF INDIA
MINISTRY OF ROAD TRANSPORT & HIGHWAYS (MoRT&H)
NATIONAL HIGHWAY & INFRASTRUCTURE DEVELOPMENT CORPORATION LIMITED (NHIDCL)

AUTHORITY ENGINEER

JV
PIONEER INFRA CONSULTANTS PVT LTD
In association with
DESIGN LINE CONSULTANCY SERVICES

JOB No. :	DD/PD/3	
DESIGNED		B.J.
DRAWN		A.G.
CHECKED		A.K.
APPROVED		S.P.
DATE	SEPT. 2021	

TITLE :

GENERAL ARRANGEMENT DRAWING
FOR VIADUCT AT KM 21+700

DRAWING NO: NHIDCL/FG/PD/VD/GAD/21+700/001 — REV: 00

Scale: As Noted — Sheet: (01 OF 02) — SIZE: A3