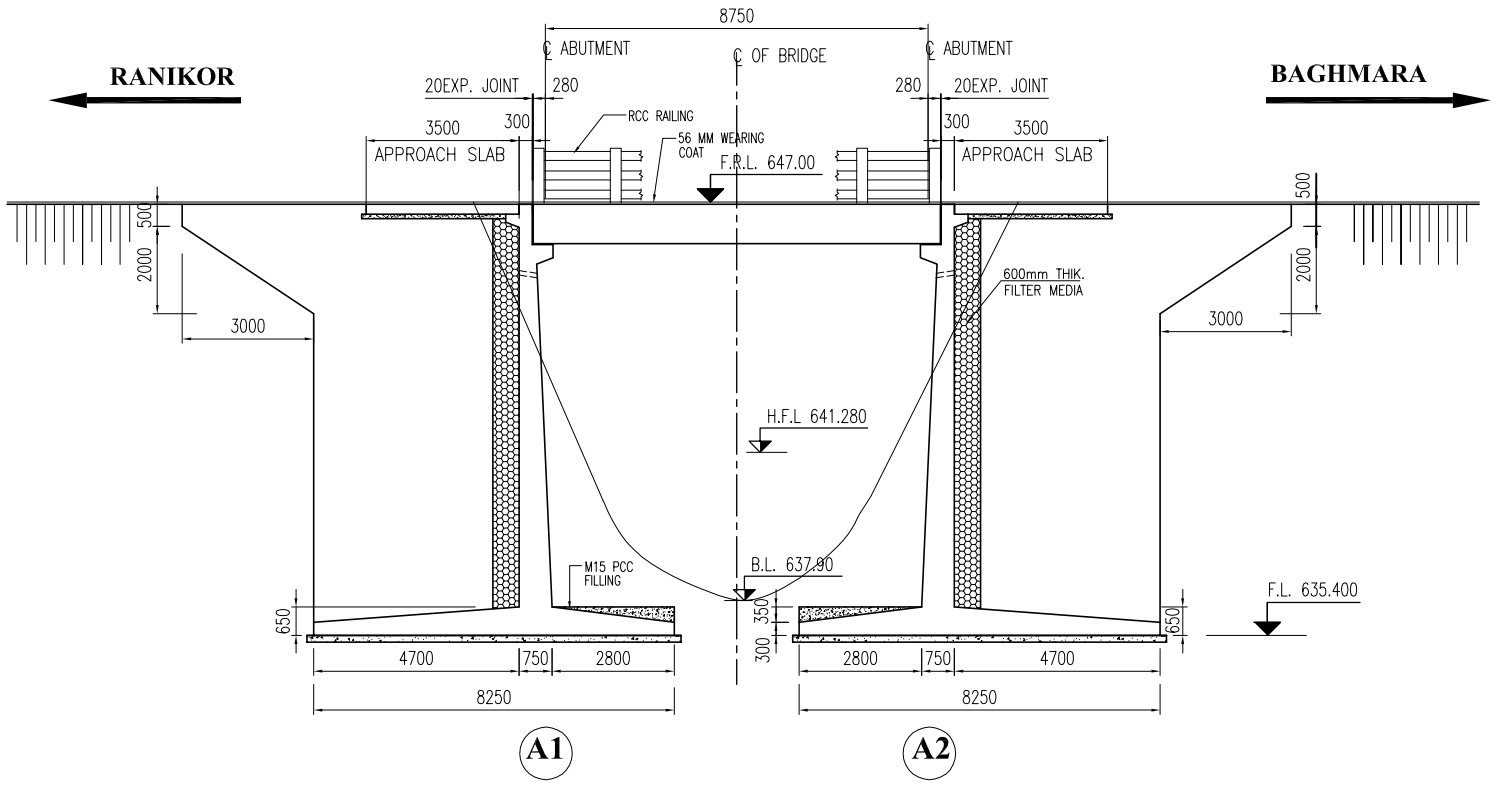

SECTIONAL ELEVATION

(SCALE 1:100)

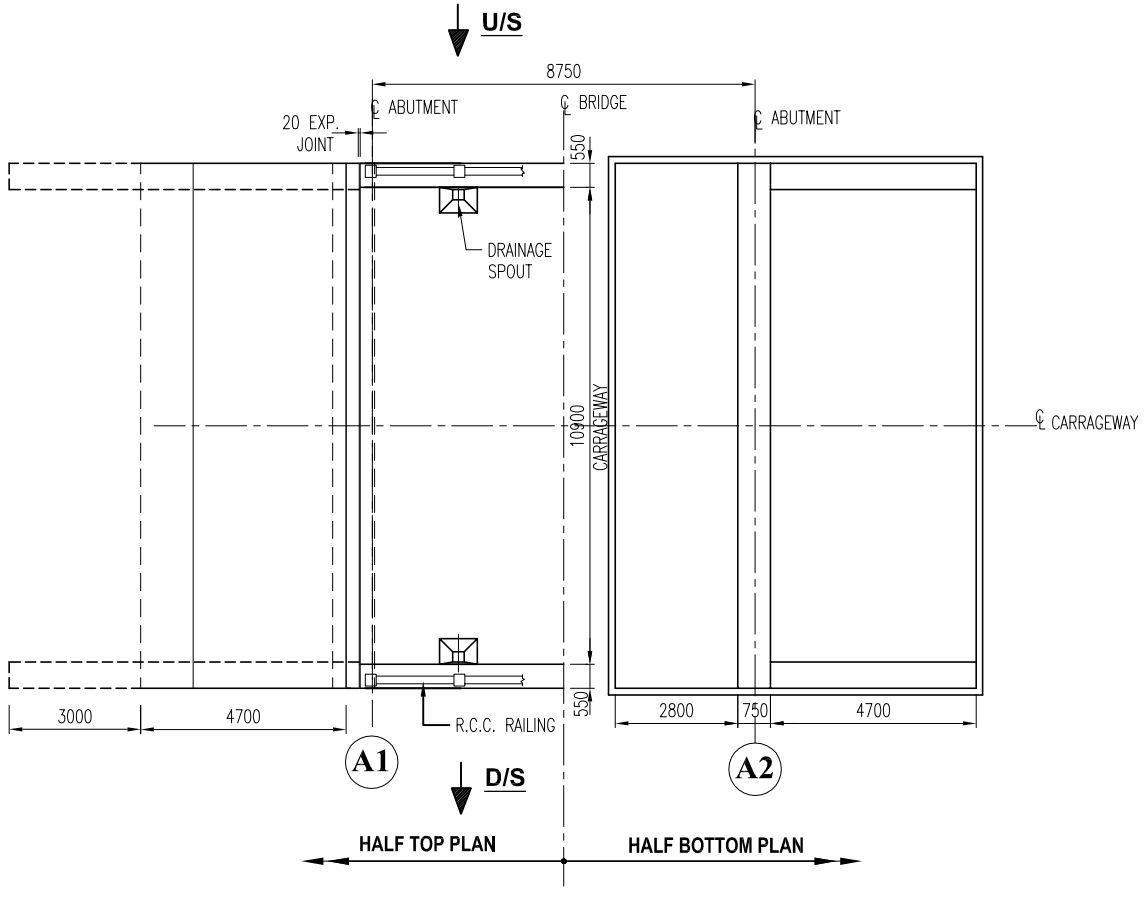

PLAN

(SCALE 1:100)

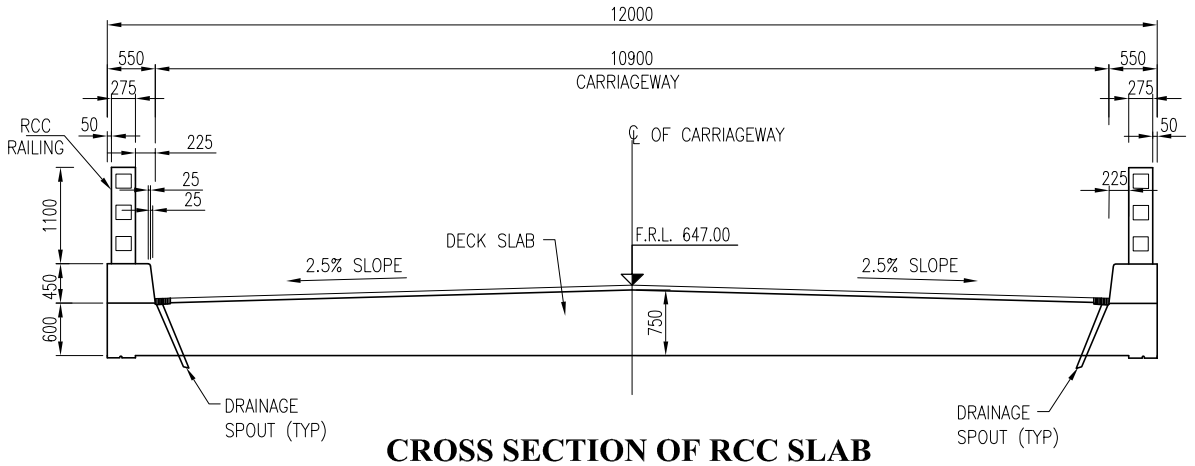

CROSS SECTION OF RCC SLAB

(SCALE 1:50)

NOTES:

1. ALL DIMENSIONS ARE IN MILLIMETRES, LEVELS ARE IN METRES AND CHAINAGE IN KM.UNLESS OTHERWISE SPECIFIED.
2. DIMENSIONS ARE NOT TO BE SCALED ONLY WRITTEN DIMENSIONS SHALL BE FOLLOWED.

a). GENERAL NOTES.....HOL/RMB/DPR/10558/MSC/01

b). LOCATION PLAN.....HOL/RMB/DPR/10558/BR-12/01

Rev.						
	Date :	Description	Drawn	Checked	Approved	

Client :
CHIEF ENGINEER (NH), PUBLIC WORKS DEPARTMENT (ROADS), CENTRAL ROAD BRANCH, SHILLONG, MEGHALAYA

Project :
CONSULTANCY SERVICES FOR DETAILED ENGINEERING / DETAILED PROJECT PREPARATION FOR UPGRADATION OF RANIKOR-NONGHYLLAM-MAHESHKHOLA-BAGHMARA ROAD TO 2-LANE UNDER SARDP-NE "PHASE-A" IN MEGHALAYA

Consultant:
HOLTEC CONSULTING PRIVATE LIMITED
HOLTEC CENTRE, A BAOCK, SUSHANT LOK, GURGAON-122001 HARYANA, INDIA
PHONE : 0124-2385095 , 2385096 , Fax 0124-2385114 , 2385116

Designed	Checked	Approved
GS	RKR	SC
Drawn	**Scale**	**Date**
AKU	NTS	JULY. 2011

Title :
GENERAL ARRANGEMENT DRAWING
1x8.75m SPAN BRIDGE AT CH. 16.325 KM.

Drawing No. : HOL/RMB/DDPR/10558/BR-12/02 | Rev. | Sheet

CAD File Ref : HOL/RMB/DDPR/10558/BR-12/02 | A3