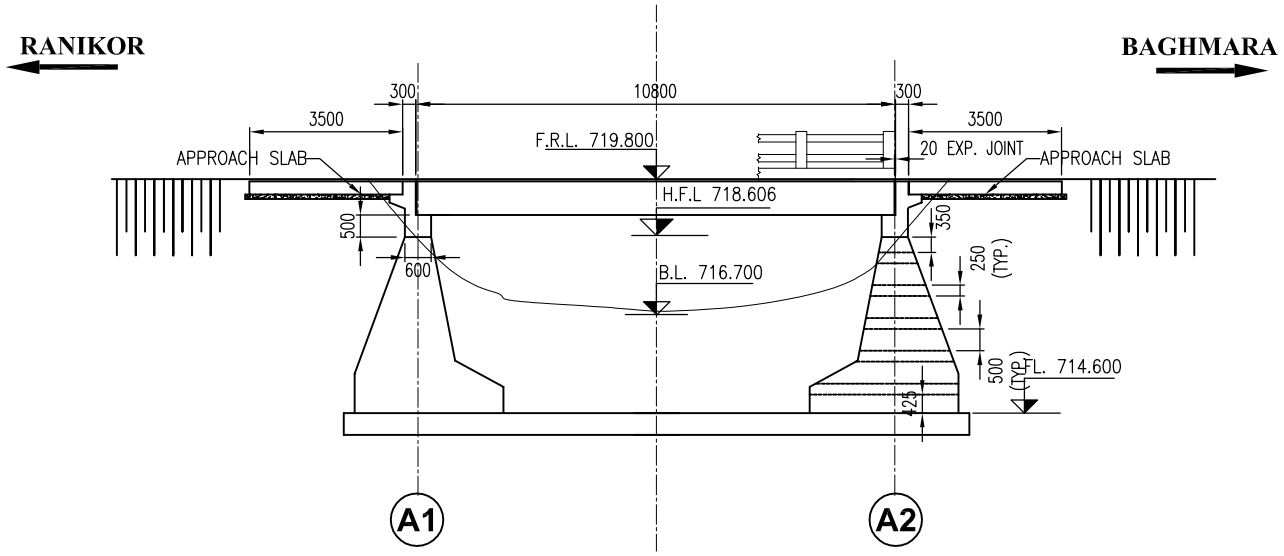

SECTIONAL ELEVATION A-B-C

SCALE 1:100

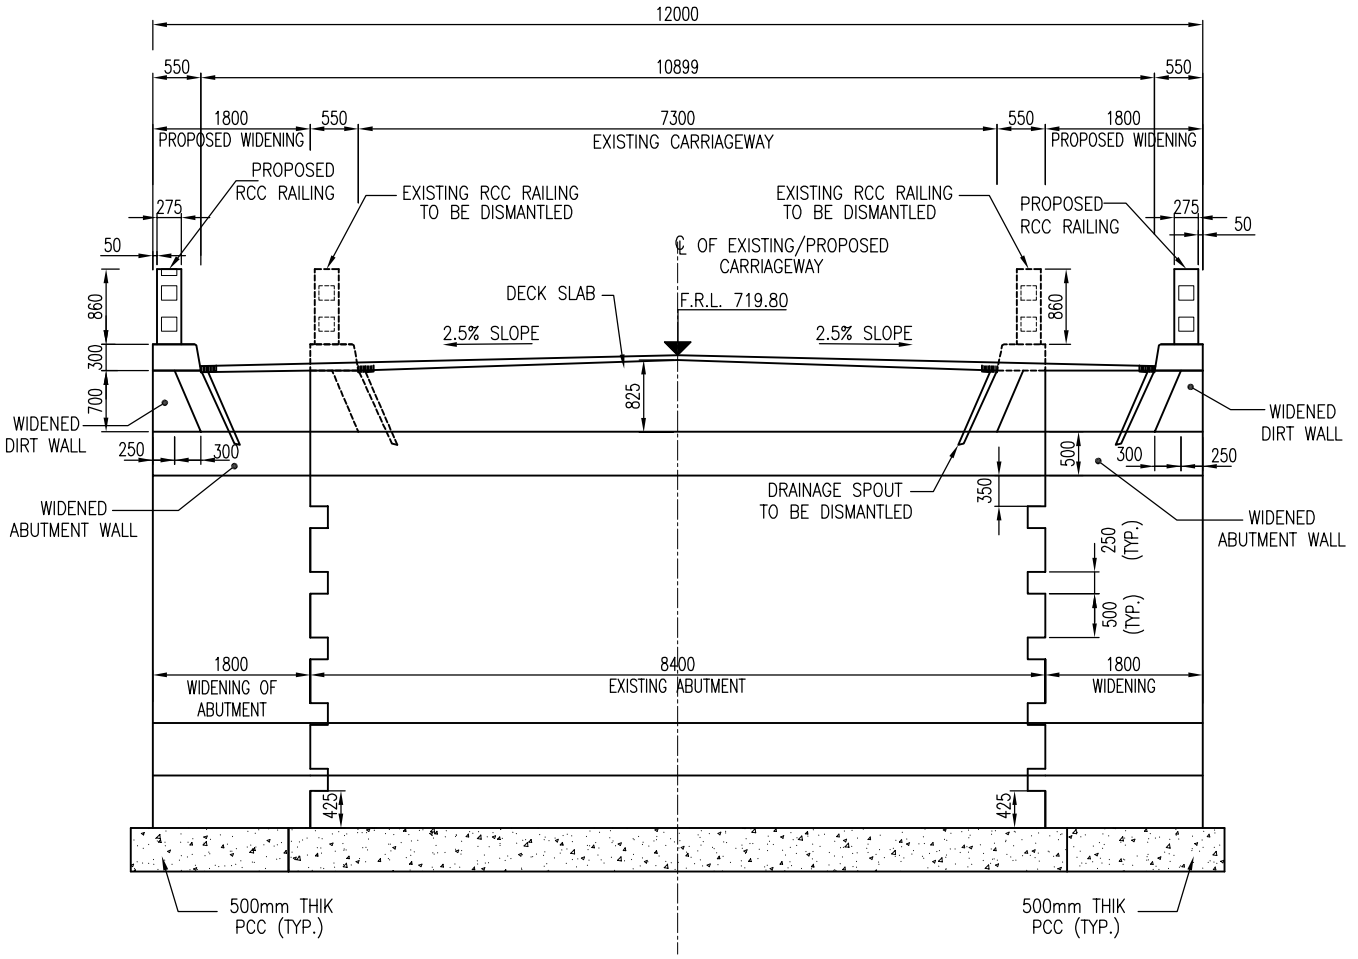

SECTION D-D

SCALE 1:50

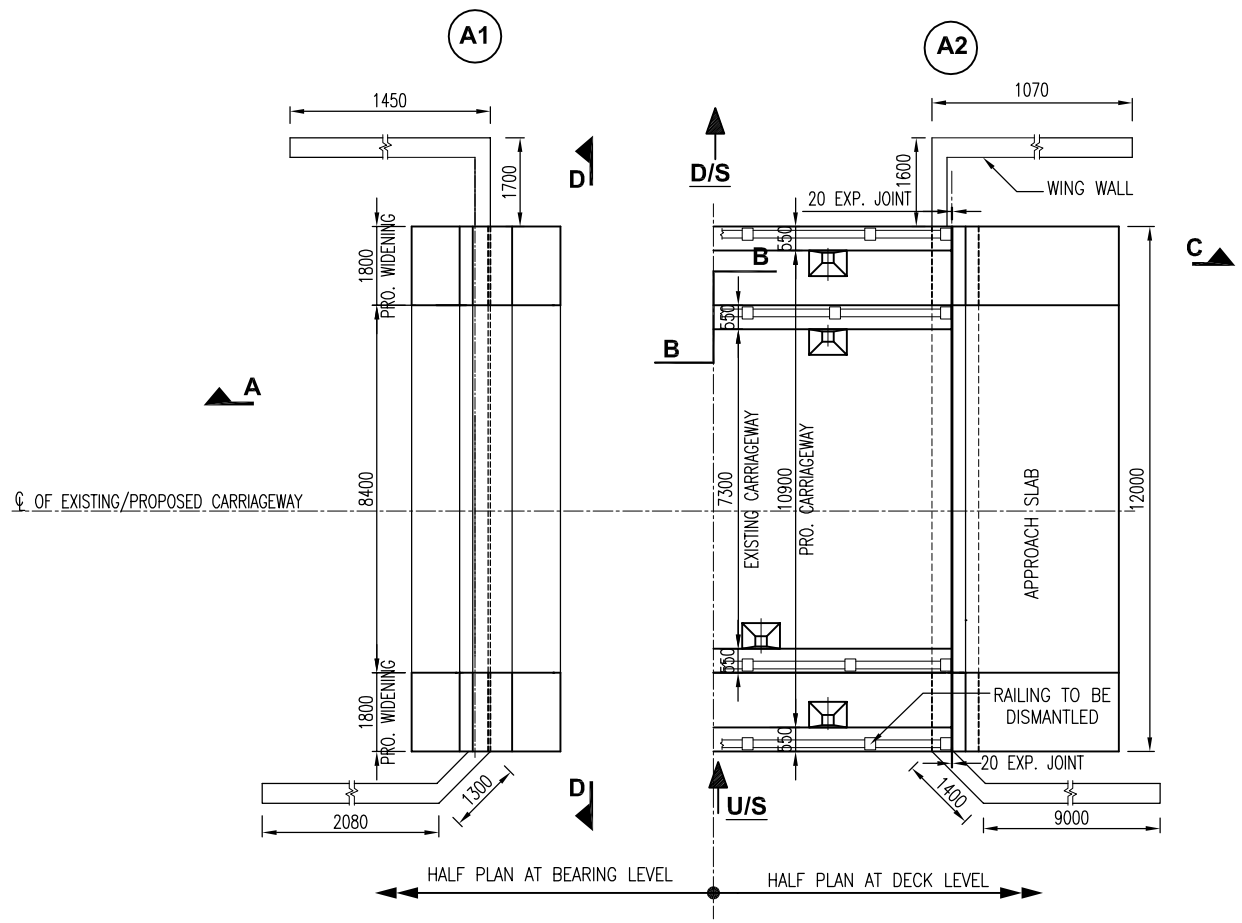

PLAN OF PROPOSED BRIDGE WIDENING

CH: 25.685

PLAN

SCALE 1:100

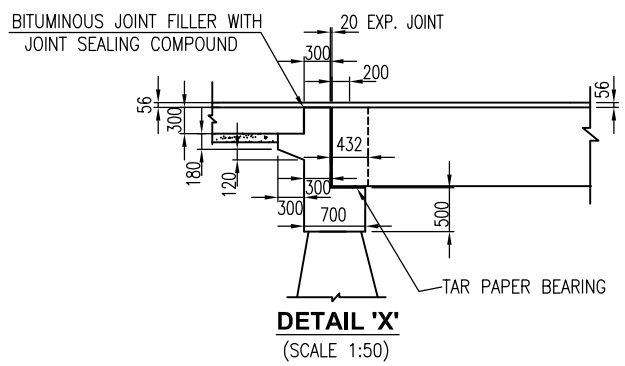

DETAIL 'X'

(SCALE 1:50)

NOTES:

1. ALL DIMENSIONS ARE IN MILLIMETRES, LEVELS ARE IN METRES AND CHAINAGE IN KM.UNLESS OTHERWISE SPECIFIED.
2. DIMENSIONS ARE NOT TO BE SCALED ONLY WRITTEN DIMENSIONS SHALL BE FOLLOWED.
3. DIMENSION OF EXISTING STRUCTURAL MEMBERS SHON IN THE DRAWING ARE BASED ON CONDITION OF EXIXTING BRIDGES.

REFERANCE DRAWINGS :

a). GENERAL NOTES.....HOL/RMB/DPR/10558/MSC/01
b). LOCATION PLAN.....HOL/RMB/DPR/10558/BR-24/01
c). RCC DETAIL OF WIDENED ABUTMENT.....HOL/RMB/DPR/10558/BR-02/03
d). RCC DETAILS OF OF WIDENED DECK SLAB.....HOL/RMB/DPR/10558/BR-02/04
e). DETAIL OF DRAINAGE SPOUT AND RAILING.....HOL/RMB/DPR/10558/BR-26/08

Rev.		Date :	Description	Drawn	Checked	Approved

Client :
CHIEF ENGINEER (NH), PUBLIC WORKS DEPARTMENT (ROADS), CENTRAL ROAD BRANCH, SHILLONG, MEGHALAYA

Project :
CONSULTANCY SERVICES FOR DETAILED ENGINEERING / DETAILED PROJECT PREPARATION FOR UPGRADATION OF RANIKOR-NONGHYLLAM-MAHESHKHOLA-BAGHMARA ROAD TO 2-LANE UNDER SARDP-NE "PHASE-A" IN MEGHALAYA

HOLTEC CONSULTING PRIVATE LIMITED
HOLTEC CENTRE, A BAOCK, SUSHANT LOK, GURGAON-122001 HARYANA, INDIA
PHONE : 0124-2385095 , 2385096 , Fax 0124-2385114 , 2385116

Designed	Checked	Approved
FA	RKR	SC
Drawn	**Scale**	**Date**
AKU	NTS	JULY.2011

Title :
GENERAL ARRANGEMENT DRAWING 1x10.8m SPAN BRIDGE AT CH. 25.685KM

Drawing No. : **HOL/RMB/DPR/10558/BR-24/02** | Rev. | Sheet

CAD File Ref : HOL/RMB/DPR/10558/BR-24/02 | A3