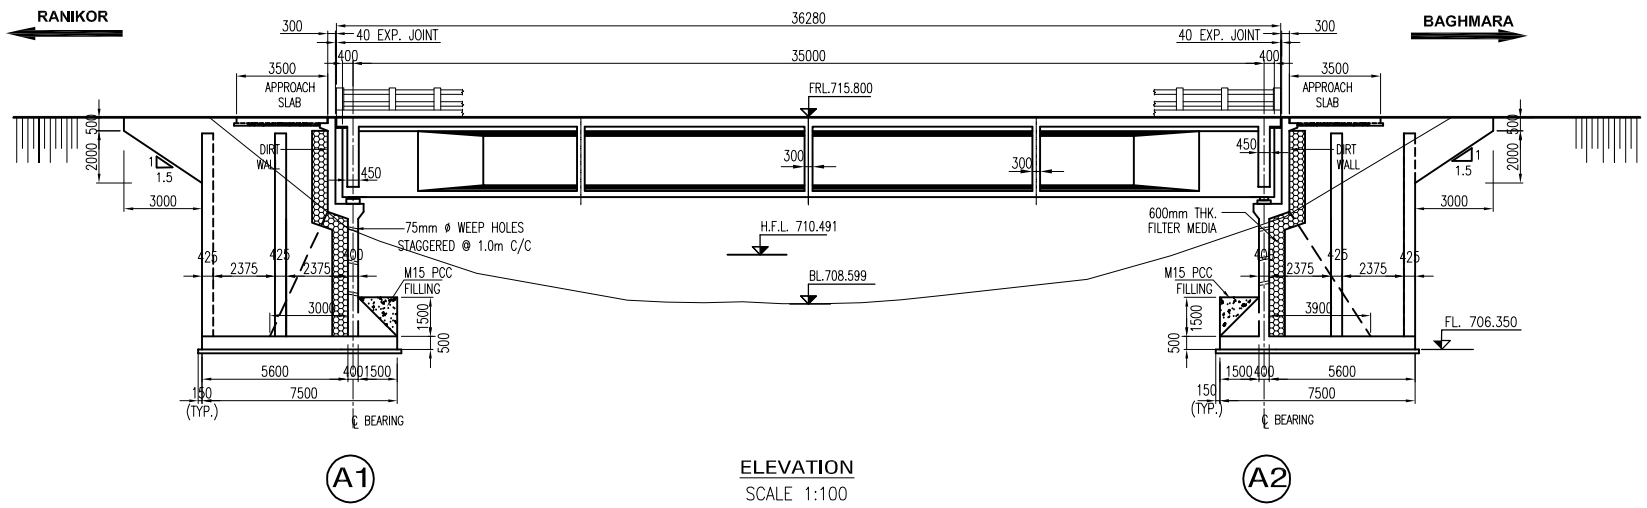

ELEVATION
SCALE 1:100

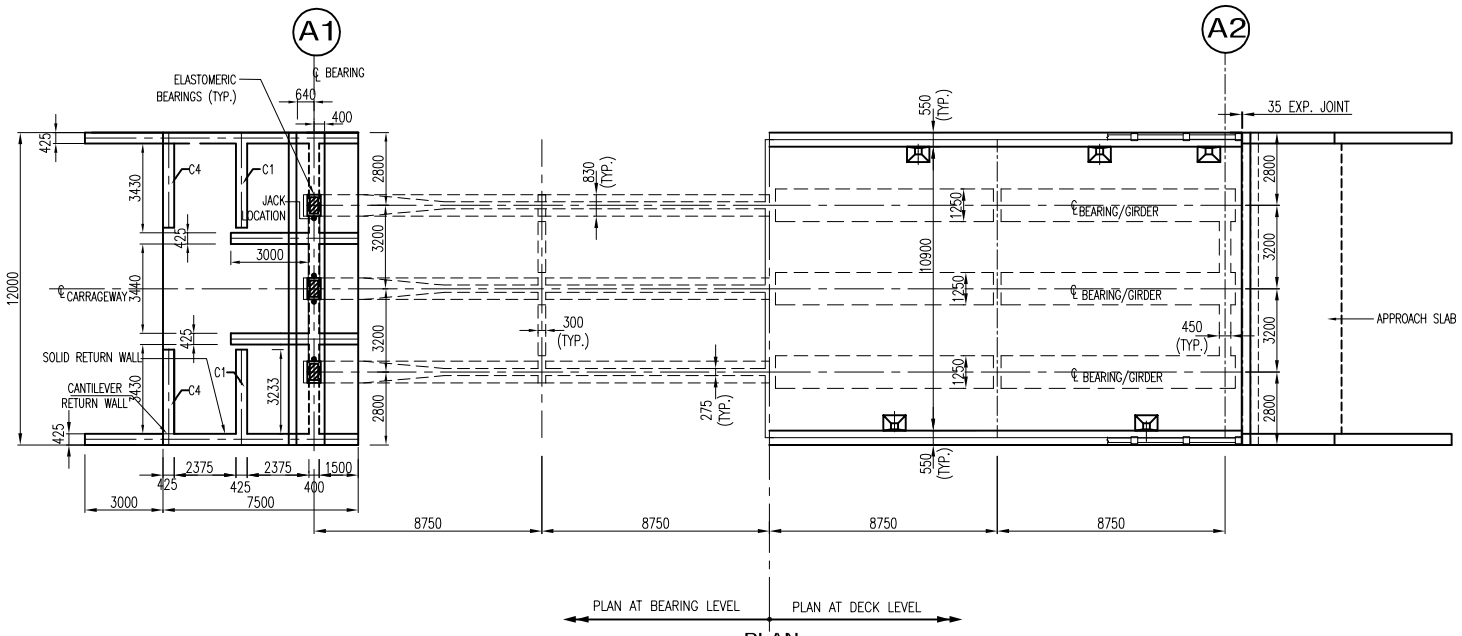

PLAN
SCALE 1:100

CH: 26.315

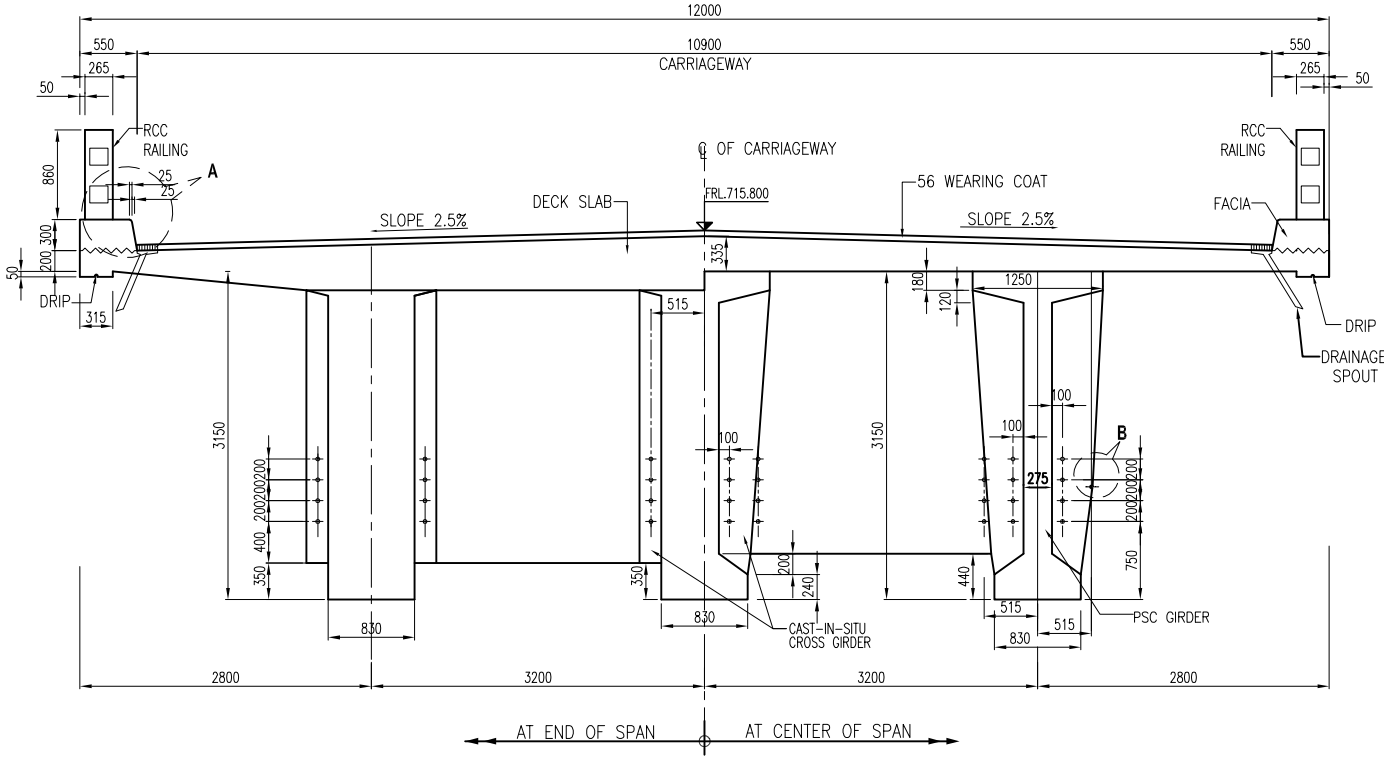

CROSS SECTION
SCALE 1:100

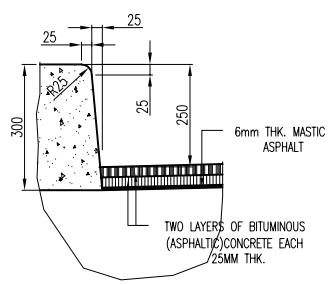

DETAIL A

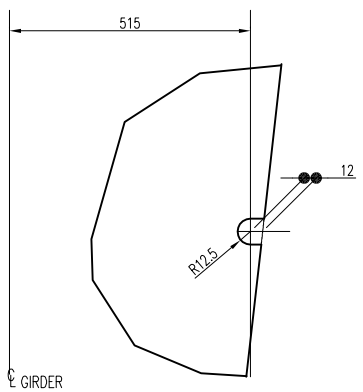

DETAIL B

NOTES:

1. ALL DIMENSIONS ARE IN MILLIMETRES, LEVELS ARE IN METRES AND CHAINAGE IN KM.UNLESS OTHERWISE SPECIFIED.
2. DIMENSIONS ARE NOT TO BE SCALED ONLY WRITTEN DIMENSIONS SHALL BE FOLLOWED.

REFRENCE DRAWINGS :

a). GENERAL NOTES.....HOL/RMB/DPR/10558/MSC/02
b). LOCATION PLAN.....HOL/RMB/DPR/10558/BR-25/01
c). GAD HOL/RMB/DPR/10558/BR-25/02
d). DIM. DETAILS OF ABUT. A1.....HOL/RMB/DPR/10558/BR-25/03
e). RCC DETAILS OF ABUT. A1.....HOL/RMB/DPR/10558/BR-25/04
f). RCC DETAILS OF ABUT. A1.....HOL/RMB/DPR/10558/BR-25/05
g). SCHEDULE OF BEARING.....HOL/RMB/DPR/10558/BR-25/06
i). DIM. DETAILS OF SUPER STRUCTURE.....HOL/RMB/DPR/10558/BR-25/07
h). DETAILS OF CABLE LAYOUT.....HOL/RMB/DPR/10558/BR-25/08
j). RCC DETAILS OF LONGITUDENAL GIRDER.....HOL/RMB/DPR/10558/BR-25/09
k). RCC DETAILS OF END CROSS & INTER. GIRDER.....HOL/RMB/DPR/10558/BR-25/10
L). RCC DETAILS OF DECK SLAB HOL/RMB/DPR/10558/BR-25/11
m). DIM. DETAILS OF EXP. JOINT.....HOL/RMB/DPR/10558/BR-25/12
n). MISC.DETAILS HOL/RMB/DPR/10558/BR-25/13

Rev.					
	Date :	Description	Drawn	Checked	Approved

Client :
CHIEF ENGINEER (NH), PUBLIC WORKS DEPARTMENT (ROADS), CENTRAL ROAD BRANCH, SHILLONG, MEGHALAYA

Project :
CONSULTANCY SERVICES FOR DETAILED ENGINEERING / DETAILED PROJECT PREPARATION FOR UPGRADATION OF RANIKOR-NONGHYLLAM-MAHESHKHOLA-BAGHMARA ROAD TO 2-LANE UNDER SARDP-NE "PHASE-A" IN MEGHALAYA

Consultant:
HOLTEC CONSULTING PRIVATE LIMITED
HOLTEC CENTRE, A BAOCK, SUSHANT LOK, GURGAON-122001 HARYANA, INDIA
PHONE : 0124-2385095 , 2385096 , Fax 0124-2385114 , 2385116

Designed	Checked	Approved
GS	RKR	SC
Drawn	**Scale**	**Date**
AKU	1:200	JULY. 2011

Title :
GENERAL ARRANGEMENT DRAWING 1x35m SPAN BRIDGE AT CH. 26.315 KM.

Drawing No. : **HOL/RMB/DPR/10558/BR-25/02**
Rev. **0**
Sheet
CAD File Ref : HOL/RMB/DPR/BR-25/02
A3