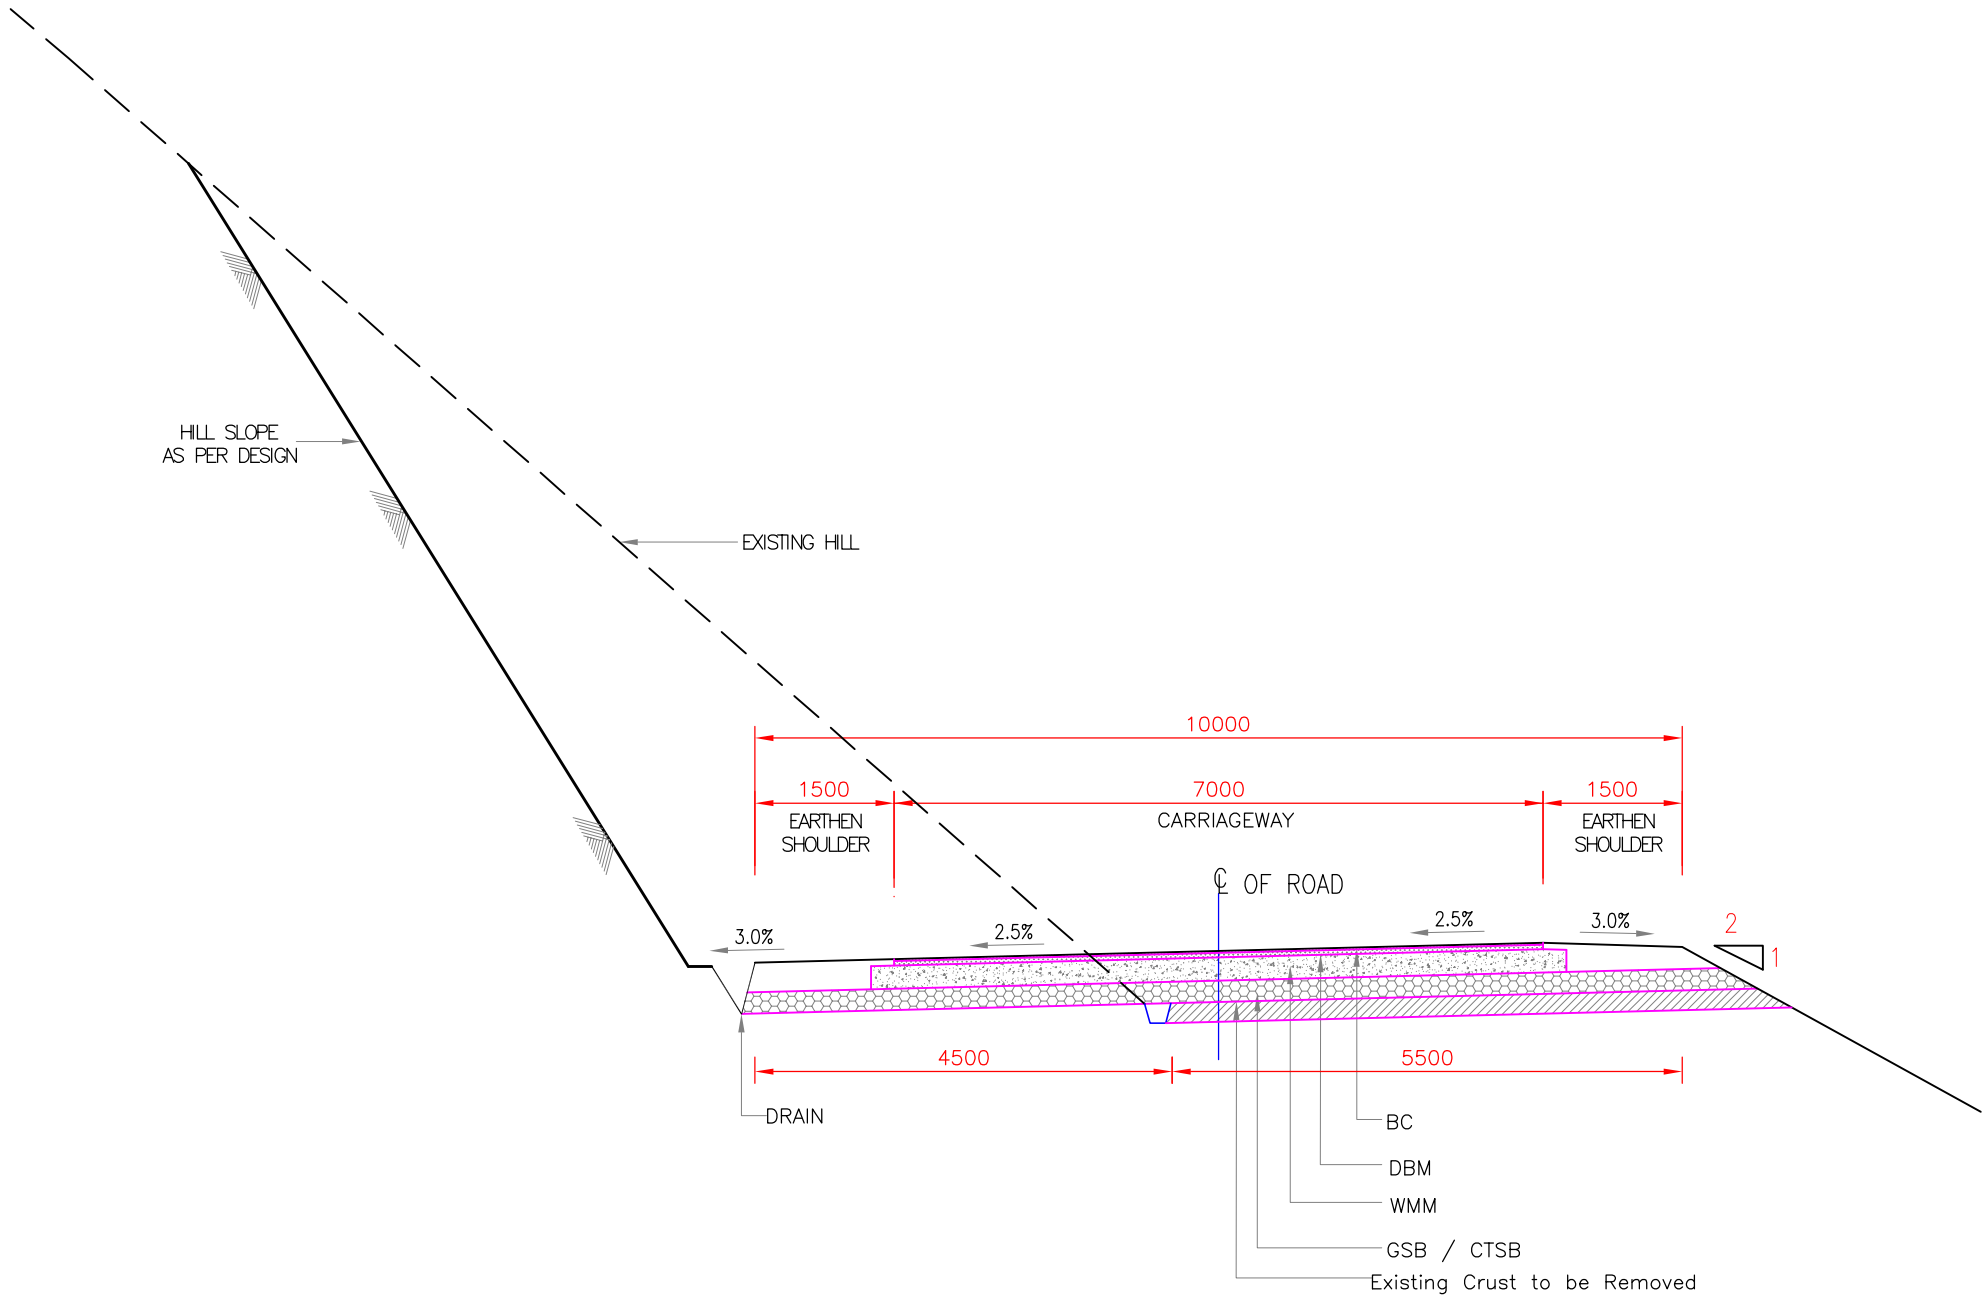

TCS-1 :- 2 LANE WITH EARTHEN SHOULDER FOR WIDENING

Revisions					
Rev.	Date	Description	Drawn	Checked	Approved

Client : **CHIEF ENGINEER (NH), PUBLIC WORKS DEPARTMENT (ROADS), CENTRAL ROAD BRANCH, SHILLONG, MEGHALAYA**

Project : **CONSULTANCY SERVICES FOR DETAILED ENGINEERING / DETAILED PROJECT PREPARATION FOR UPGRADATION OF RANIKOR-NONGHYLLAM-MAHESHKHOLA-BAGHMARA ROAD TO 2-LANE UNDER SARDP-NE "PHASE-A" IN MEGHALAYA**

Consultant: **HOLTEC CONSULTING PRIVATE LIMITED**
HOLTEC CENTRE, A BLOCK, SUSHANT LOK, GURGAON-122001 HARYANA, INDIA
PHONE : 0124-2385095 , 2385096 , Fax 0124-2385114 , 2385116

Designed	Checked	Approved
YJ	JIG	JIG
Drawn	Scale	Date
SVR	NTS	SEP- 2018

Title : **TYPICAL CROSS SECTION - 1 :- 2 LANE WITH PAVED SHOULDER FOR WIDENING**

Drawing No. :	Rev.	Sheet
HOL/RMB/DPR/10558/TCS-01	0	
CAD File Ref. : HOL/RMB/DPR/10558/TCS-01		A3