


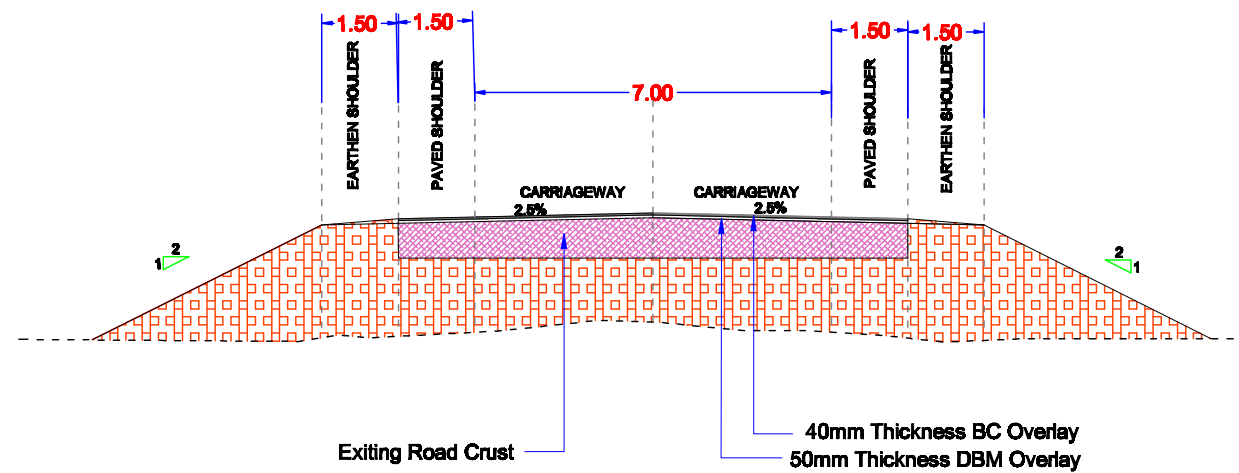


TCS -5 A BC & DBM Overlay Section

452.000	452.050	0.050	TCS - 5 A
449.950	450.300	0.350	TCS - 5 A
444.800	445.100	0.300	TCS - 5 A
443.600	444.100	0.500	TCS - 5 A
443.000	443.200	0.200	TCS - 5 A
442.150	442.250	0.100	TCS - 5 A
441.950	442.000	0.050	TCS - 5 A
441.200	441.400	0.200	TCS - 5 A
435.300	435.450	0.150	TCS - 5 A
432.200	432.300	0.100	TCS - 5 A
431.200	431.300	0.100	TCS - 5 A
427.900	428.200	0.300	TCS - 5 A
426.300	426.400	0.100	TCS - 5 A
425.900	426.000	0.100	TCS - 5 A
425.200	425.400	0.200	TCS - 5 A
423.300	423.400	0.100	TCS - 5 A
420.100	420.300	0.200	TCS - 5 A
419.500	419.700	0.200	TCS - 5 A
417.200	417.400	0.200	TCS - 5 A
415.950	416.000	0.050	TCS - 5 A
414.800	415.100	0.300	TCS - 5 A
414.600	414.800	0.200	TCS - 5 A
410.000	410.200	0.200	TCS - 5 A


LEGENDS

ITEM	SYMBOL
1. BC	
2. DBM	
4. WMM	
3. GSB	
3. SUB GRADE	
3. EMBANKMENT	
3. EXISTING LAYER	

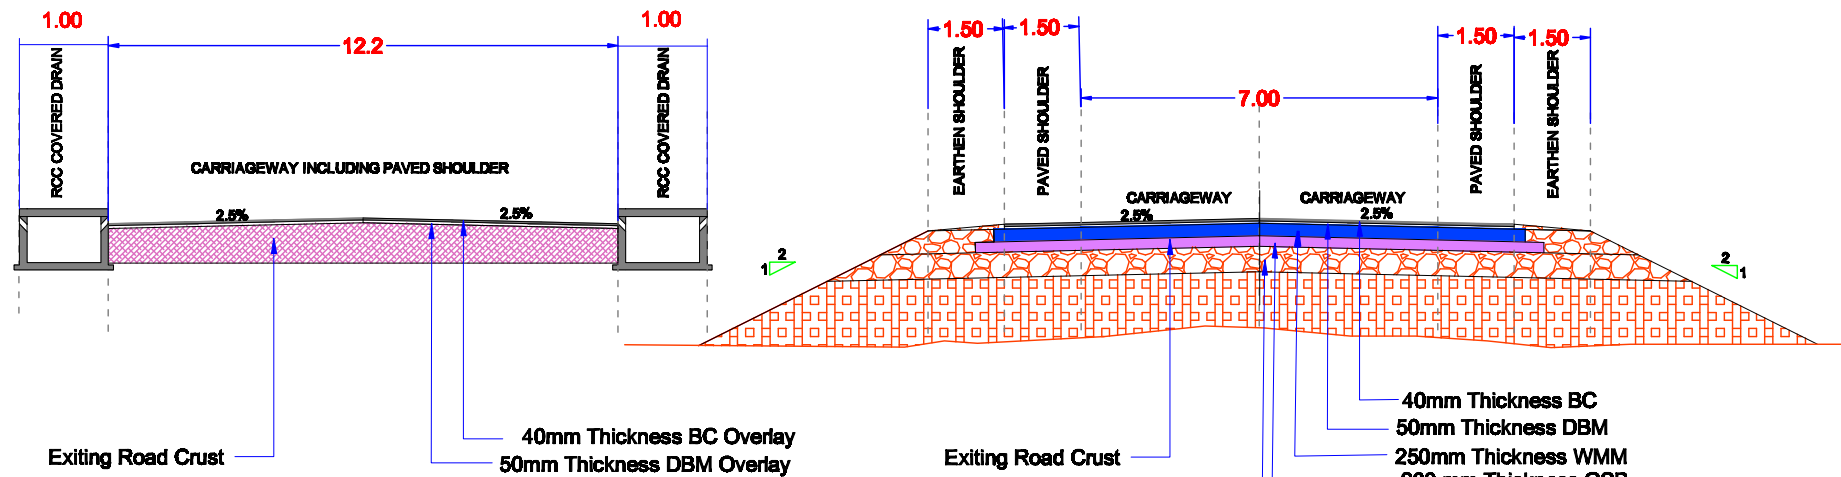


TCS -9A BC & DBM Overlay Section

449.800	449.950	0.150	TCS - 9A
435+840	435+900	0.060	TCS - 9A

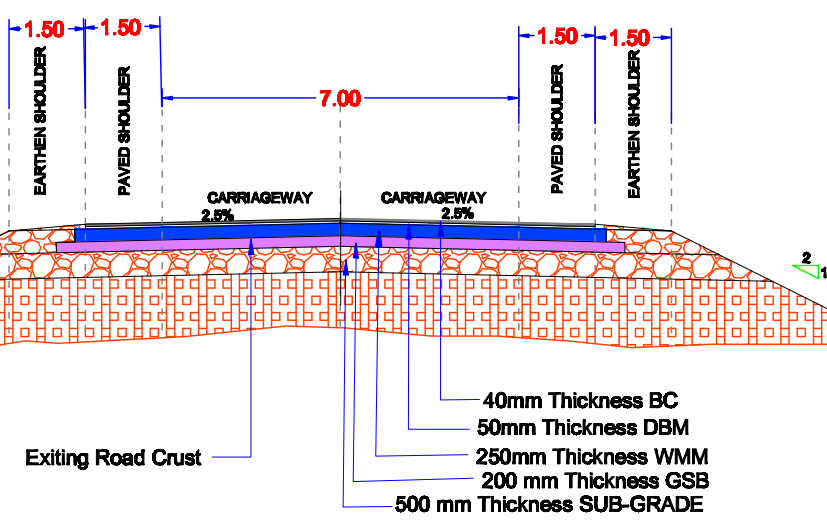


TCS -5 B (Improvement Section)

419.700	419.500	0.200	TCS - 5 B
406.700	406.600	0.100	TCS - 5 B

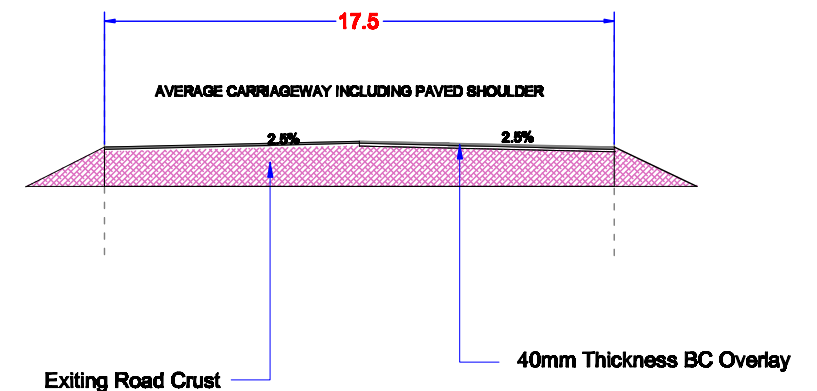


TCS -04 BC Overlay Section

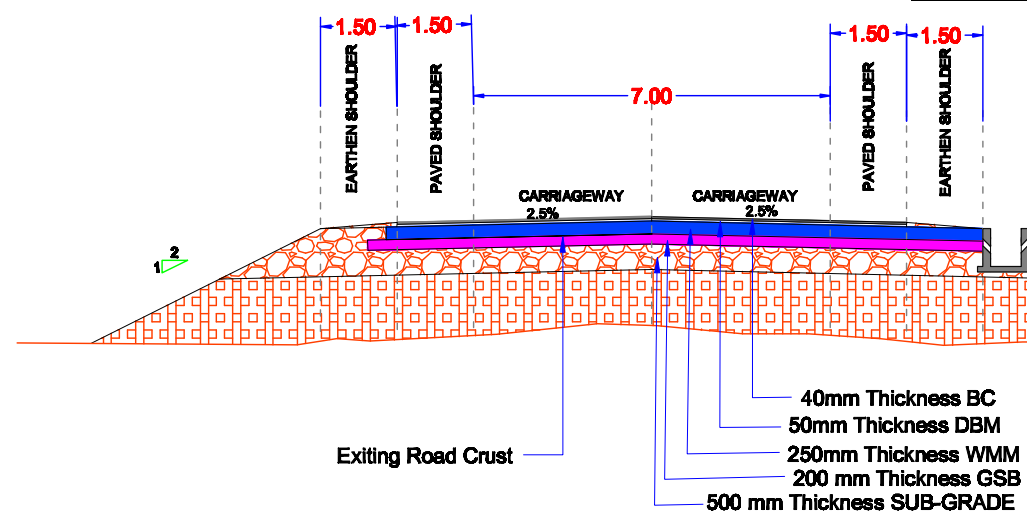


TCS -13 A (Improvement Section)

404.800	404.600	0.200	TCS - 13 A
---------	---------	-------	------------

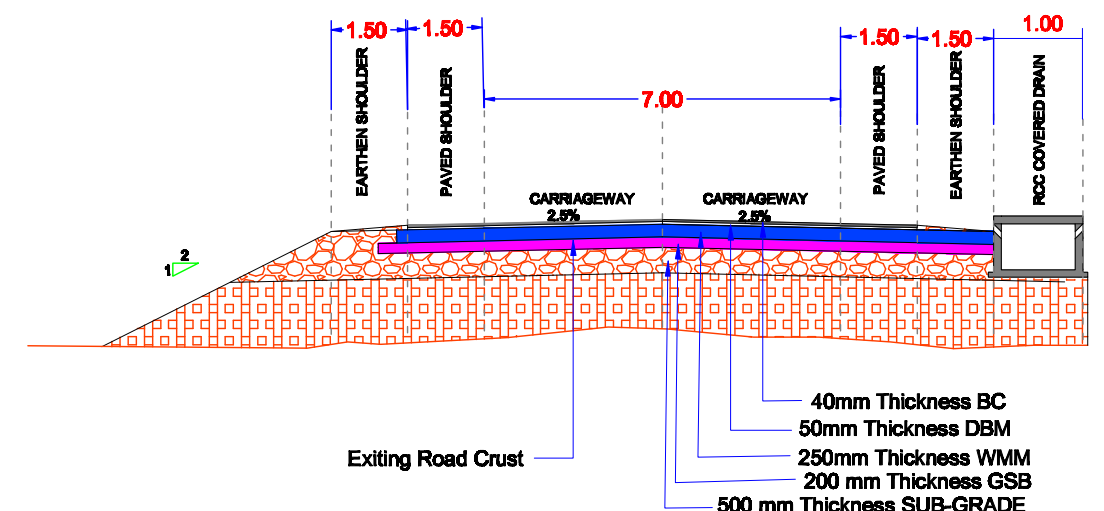


TCS -15 A (Improvement Section)


404.600	404.500	0.100	TCS - 15 A
403.100	403.000	0.100	TCS - 15 A

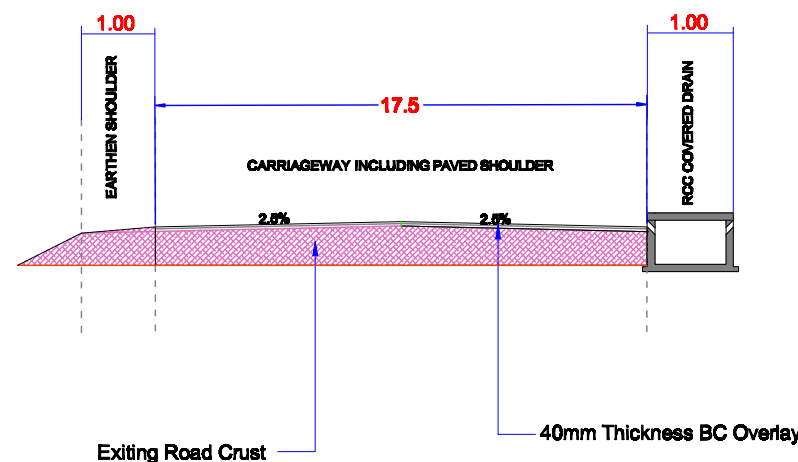


TCS -06 (BC Overlay Section)

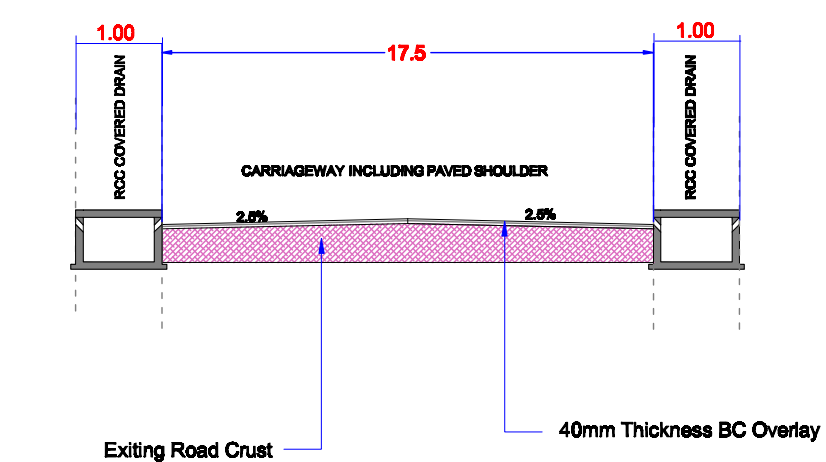


TCS -07 (BC Overlay Section)

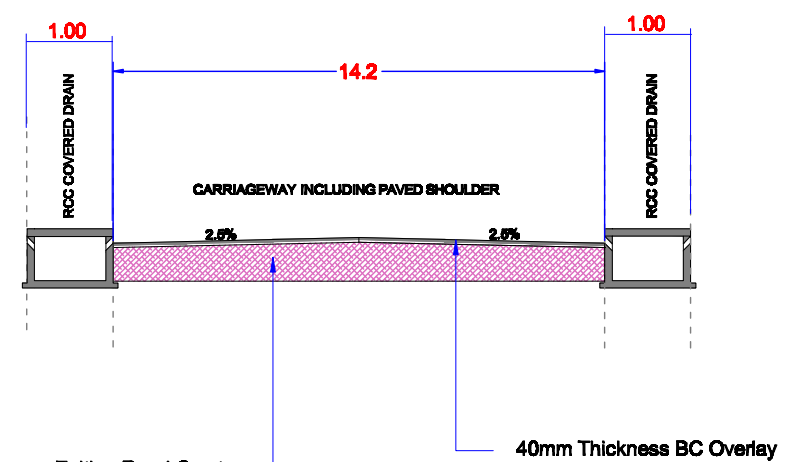


TCS -08 (BC Overlay Section)

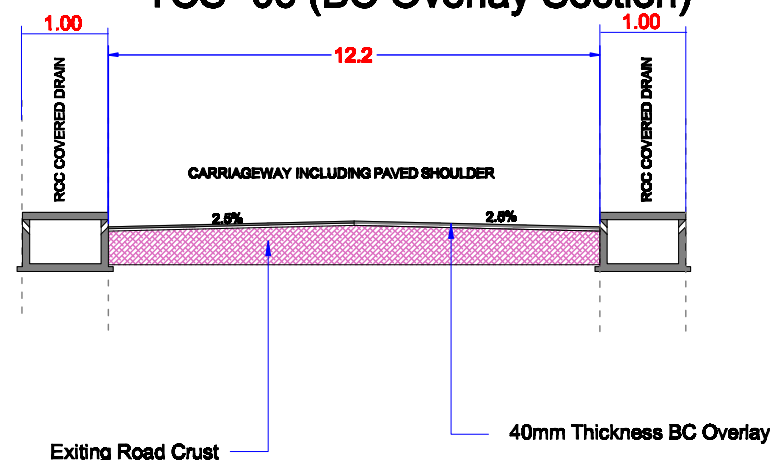


TCS -09 (BC Overlay Section)

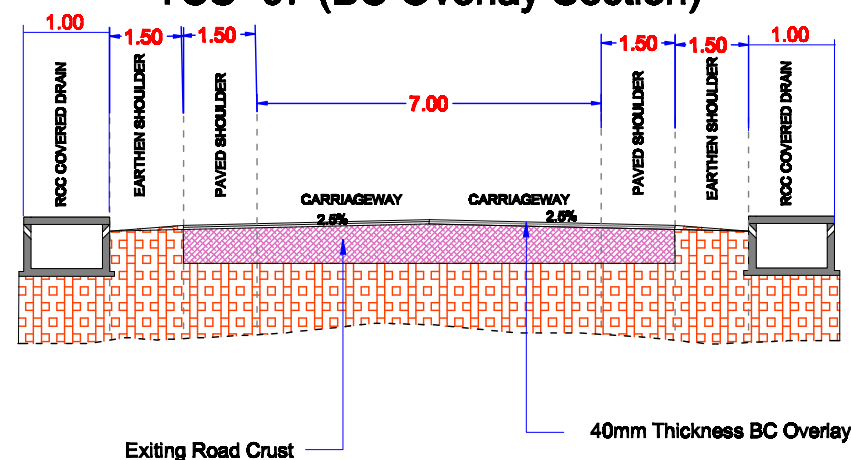


TCS -10 (BC Overlay Section)

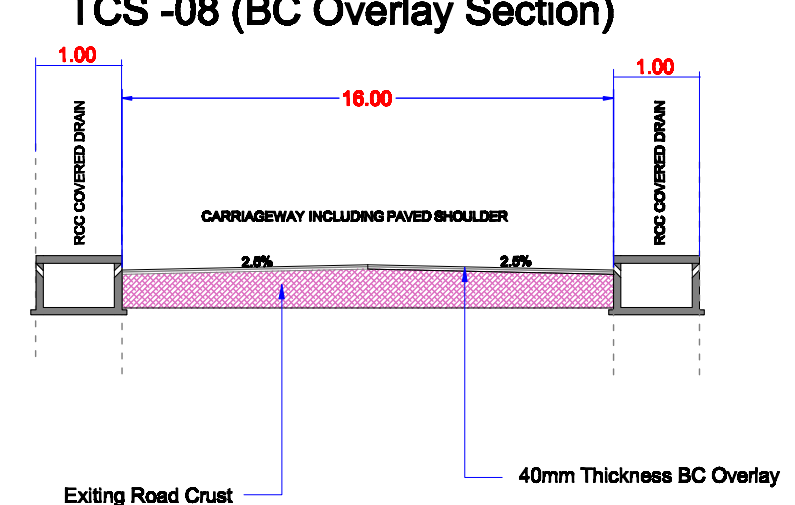

TCS -11 (BC Overlay Section)

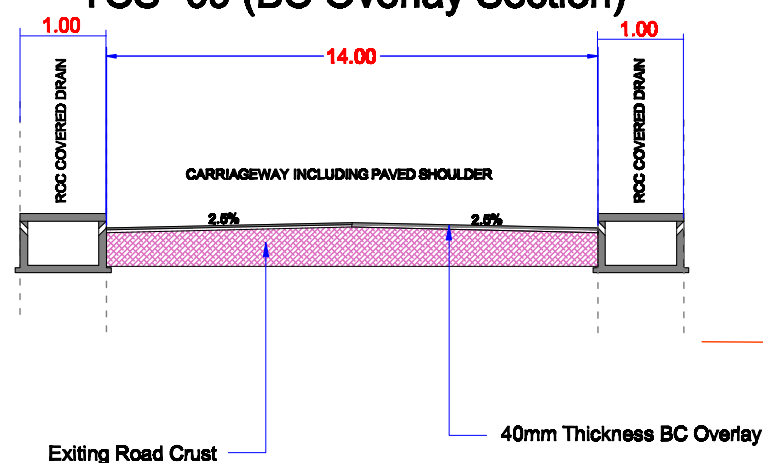


TCS -12 (BC Overlay Section)

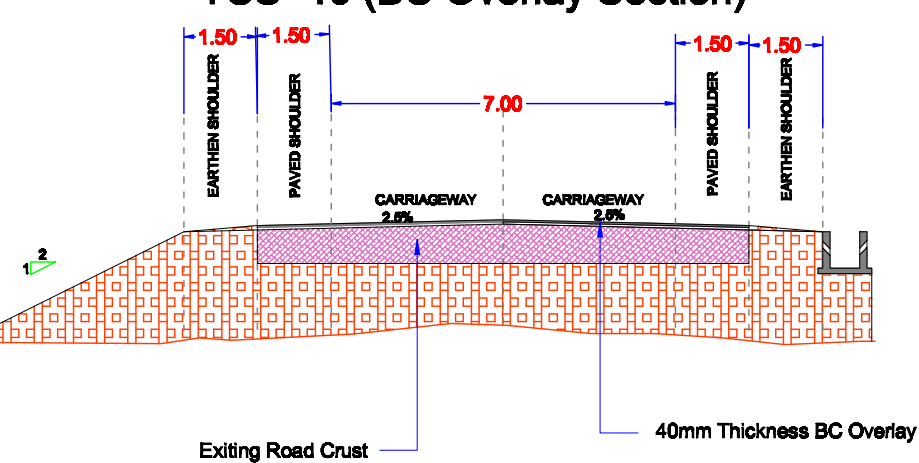


TCS -13 (BC Overlay Section)

LEGENDS

ITEM	SYMBOL
1. BC	
2. EXISTING LAYER	
3. EMBANKMENT	

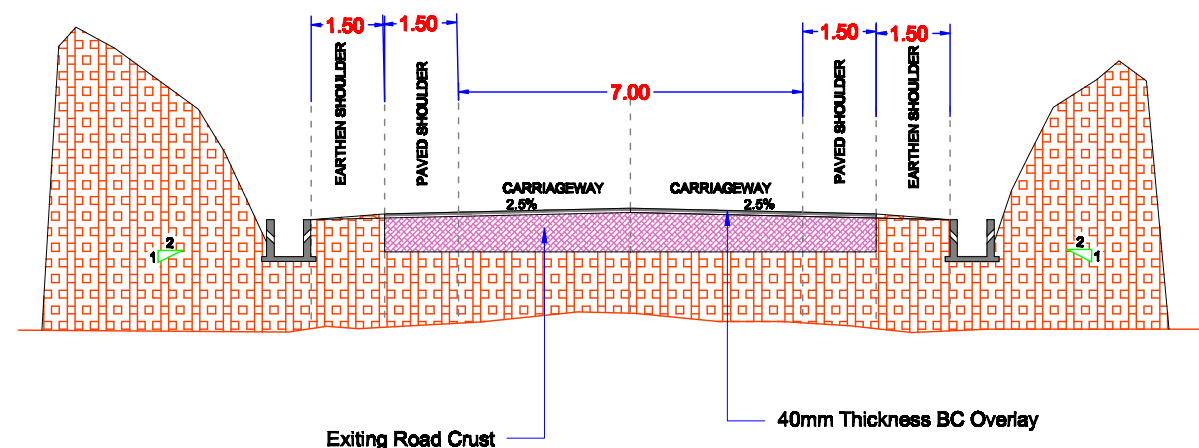


TCS -14 (BC Overlay Section)

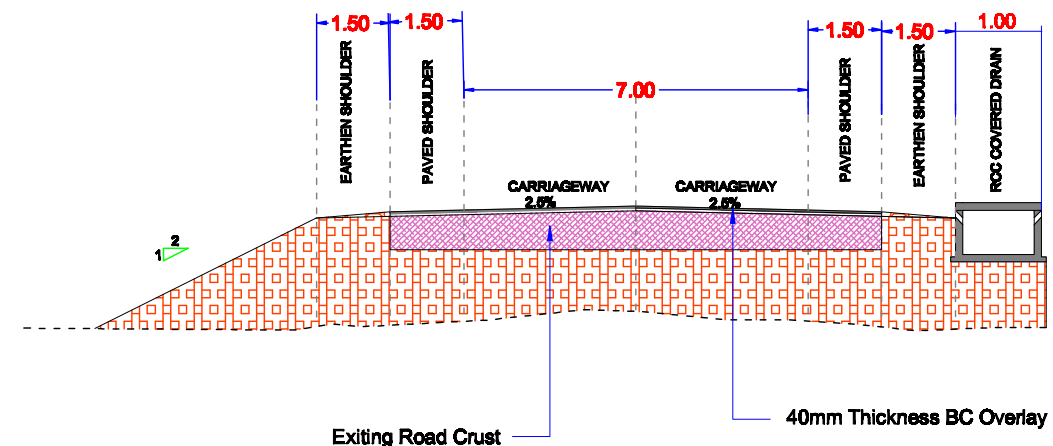


TCS -15 (BC Overlay Section)

LEGENDS

ITEM	SYMBOL
1. BC	
2. EXISTING LAYER	
3. EMBANKMENT	

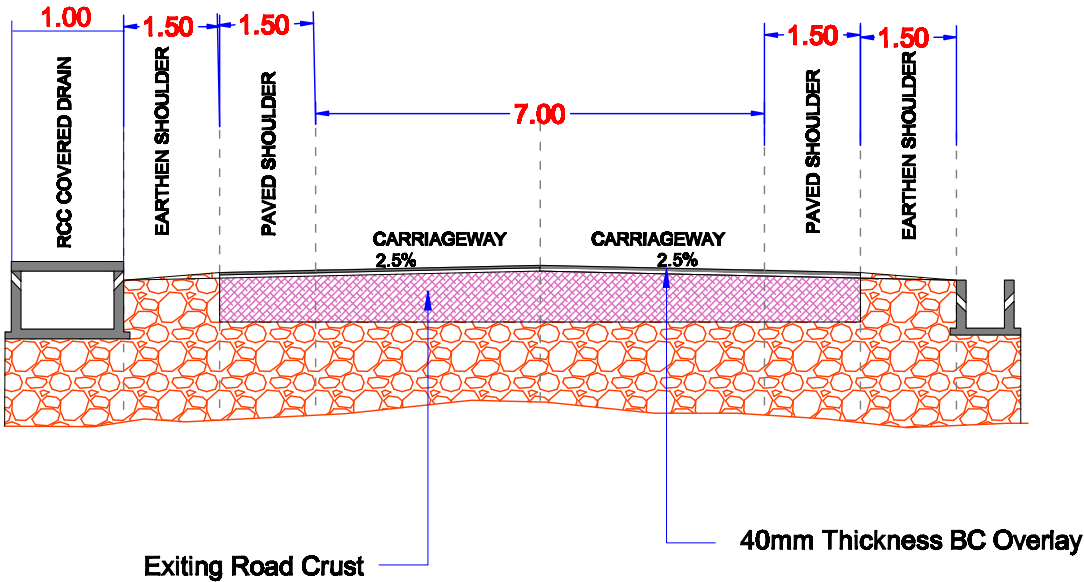

TCS -16 (BC Overlay Section)

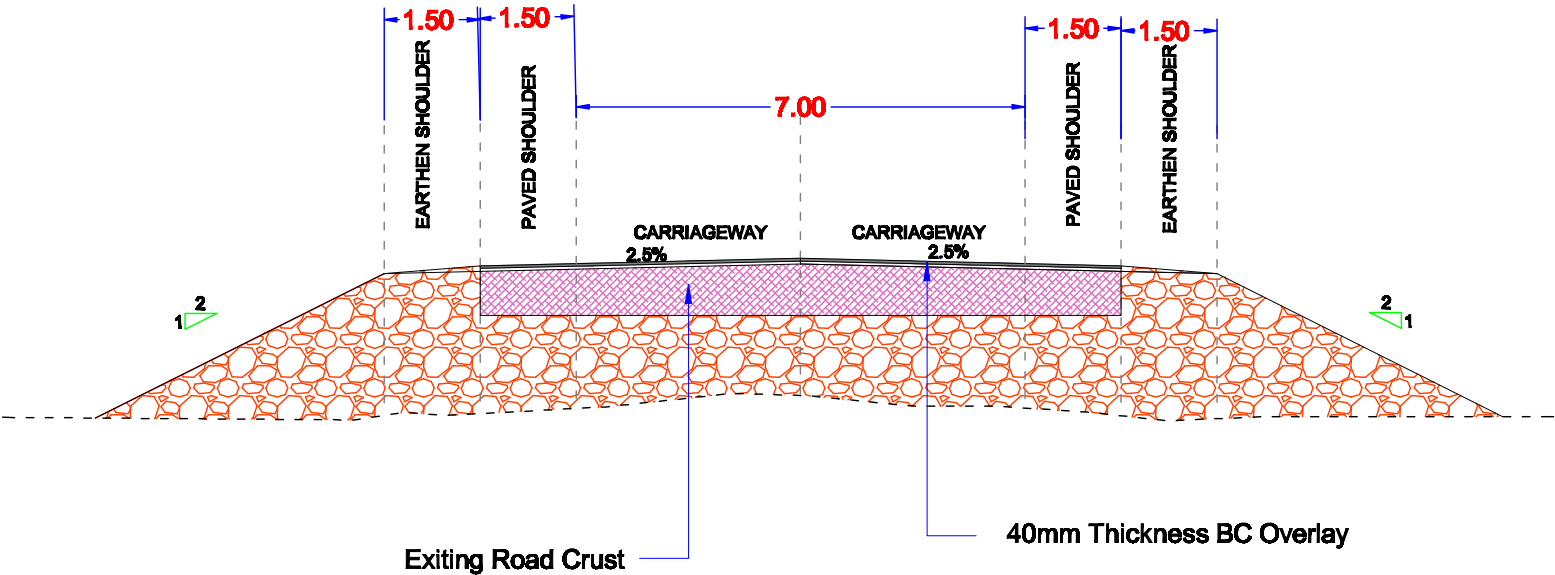

TCS -05 (BC Overlay Section)